


West Rear Elevation
1 : 50



North Side Elevation
1 : 50

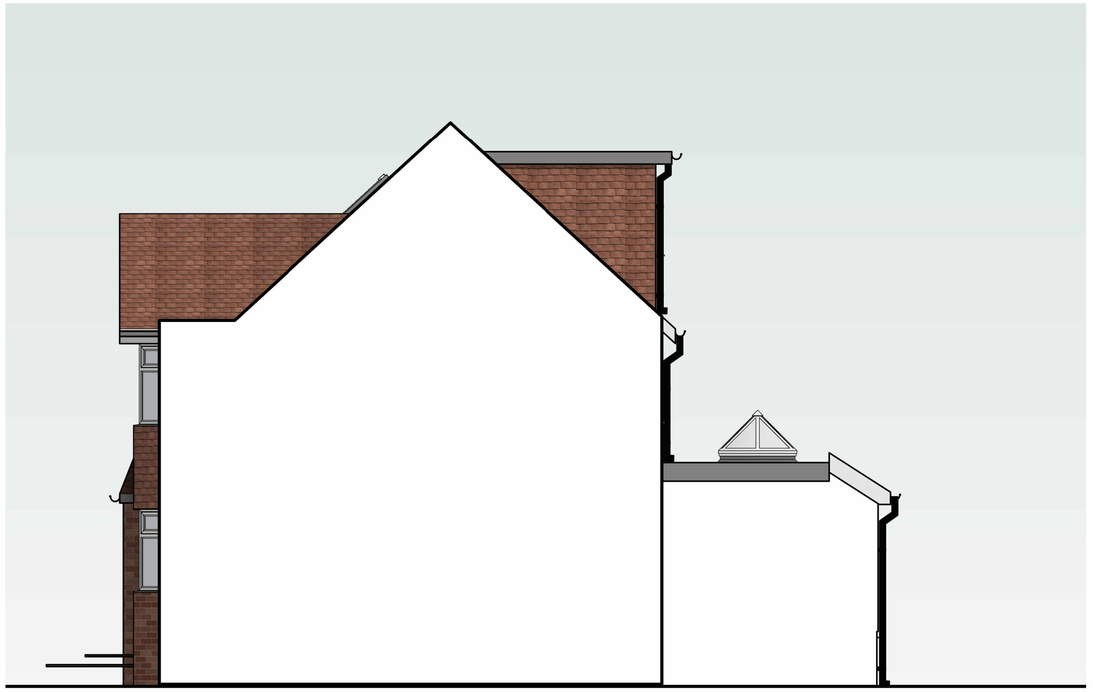

South Side Elevation
1 : 50



East Front Elevation
1 : 50

0m 1m 2m 3m 4m 5m


VISUAL SCALE 1:50 @ A1

Notes:

1. THE COPYRIGHT OF THIS DRAWING IS VESTED IN ARCHEVOLVE AND IT MAY NOT BE REPRODUCED IN WHOLE OR PART OR USED FOR THE MANUFACTURE OF ANY ARTICLE WITHOUT THE EXPRESS PERMISSION OF THE COPYRIGHT HOLDERS.

2. WORK TO FIGURED DIMENSIONS ONLY.

3. THIS DRAWING IS TO BE READ IN CONJUNCTION WITH ALL RELEVANT ARCHITECT'S, SERVICE ENGINEER'S AND ARCHEVOLVE AND SPECIFICATIONS.

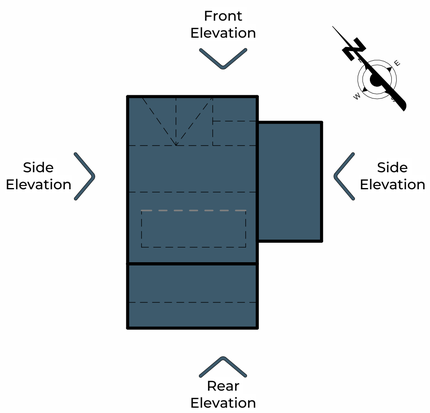

Revision Number	Revision Description	Issued by	Revision Date

DATE:	STATUS:	SHEET SIZE:
10/12/23	PLANNING ISSUE	A1

SCALE:	DRAWN:	CHECKED:
1 : 50	AP	

CLIENT:

Mr L Mighall

SITE ADDRESS:

45 Upper
Kingstone Lane
Shoreham-by-Sea
BN43 6TG

REVISION:

DRAWING NO: ACR/017/23/02

PROJECT NO: 45UKL

DRAWING: Two Storey Side Extension

TITLE: Elevations

ARCHEVOLVE
// design @archevolve.co.uk
// www. archevolve.co.uk
// 07830 325566
CIAT CHARTERED PRACTICE