From: Chris Stone
Sent: 12 April 2016 15:17
To: Hannah Barker
Subject: Revised drawing 22 Croft Avenue
Attachments: CHRIS STONE.27287-1 REV A TCW.PDF; Untitled attachment 00175.txt


Hannah,

Please see attached revised plan.

If you can confirm approval today that would be great as I am away next week and would like to place and order for the gate which takes 6 weeks.


Thanks


Chris

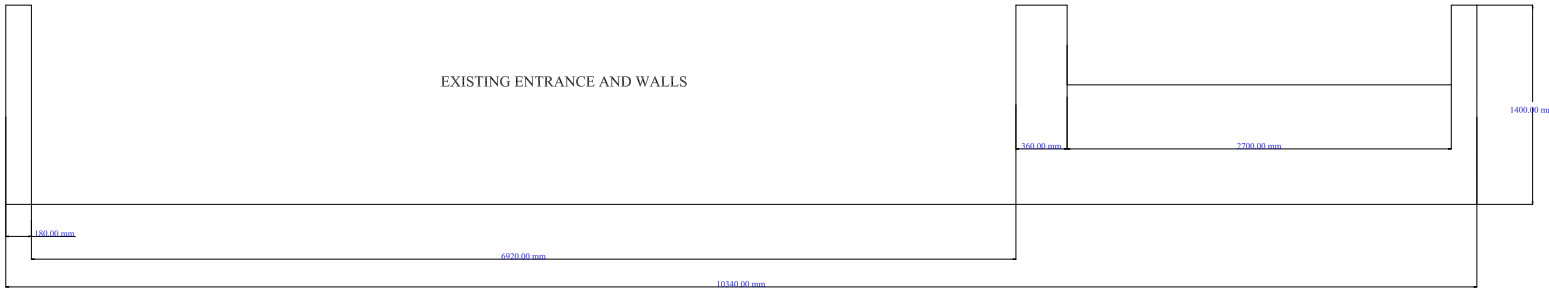

SLIDING GATE
100x50x3mm ALUMINIUM BOX SECTION BOTTOM RAIL
50x50x3mm ALUMINIUM BOX SECTION FRAMEWORK
100x5mm ALUMINIUM FLAT HORIZONTAL BARS WITH 20mm GAPS
SLIDING GATE MOTOR KIT BY OTHERS

SIDE PANEL
50x50x3mm ALUMINIUM FRAMEWORK
100x5mm ALUMINIUM FLAT HORIZONTAL BARS WITH 10mm GAPS

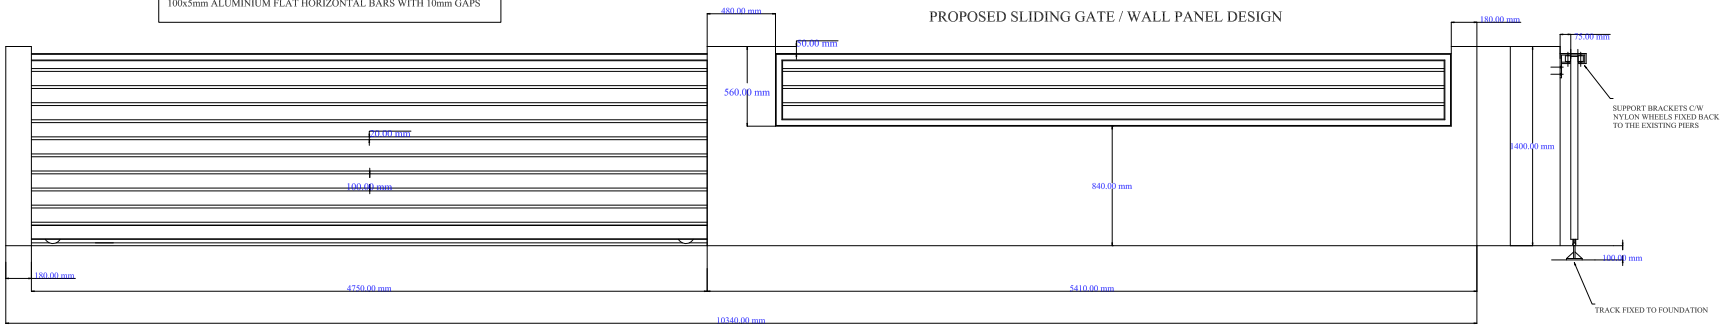

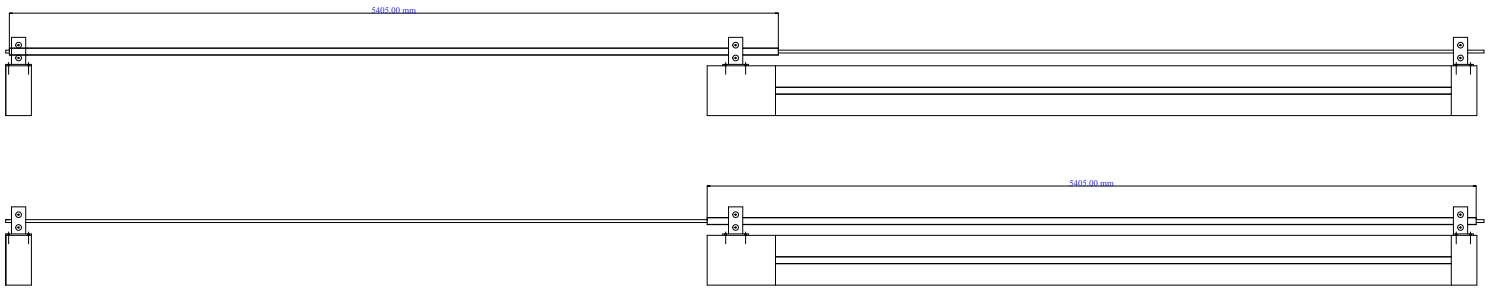

STRUCTURAL CALCULATIONS ARE THE RESPONSIBILITY OF THE CUSTOMER. APPROVAL IS FOR DESIGN AND STRUCTURAL SUITABILITY. ANY BUILDING REGULATIONS REQUIRED FOR THIS PROJECT NOT COVERED BY THIS DRAWING ARE TO BE ADVISED BY THE CLIENT IN WRITING.

IRON DESIGNS LIMITED
ARCHITECTURAL METALWORKS
8 Church Road, Portslade,
Brighton, East Sussex, BN41
1WA
Web Site www.irondesigns.co.uk
Tel: 01273
423685 Fax: 01273 418927.

Drawing No: 27287-1 REV A

Date: 12th APRIL 2016

Description: EXTERNAL SLIDING GATE

Finish: PPC STANDARD RAL COLOUR

Project: CHRIS STONE - 22 CROFT AVENUE, SOUTHWICK.

copyright IRON DESIGNS LIMITED 2010©