amendments				
rev.	date	comment	auth.	chkd.
-	-	-	-	-

client	drawing number	revision	drawn by	checked by	rita work stage	date	scale/original sheet size
M Porteous	109.PL.000	–	-	-	D	-	as noted@A3

project: 32 Beach Green, Shoreham By Sea, BN

drawing title: Location & Block Plans

PLANNING

© Check all dimensions on site before work is undertaken. All goods, m
workmanship to conform with current building regulations, BSS and COP

PLANNING SERVICES
ADUR & WORTHING
PLAN AWDM 0004/14
DATE 2 JAN 2014
VALID

scale in metres 1:500

0 10 20 30 40

N

Block Plan 1:500

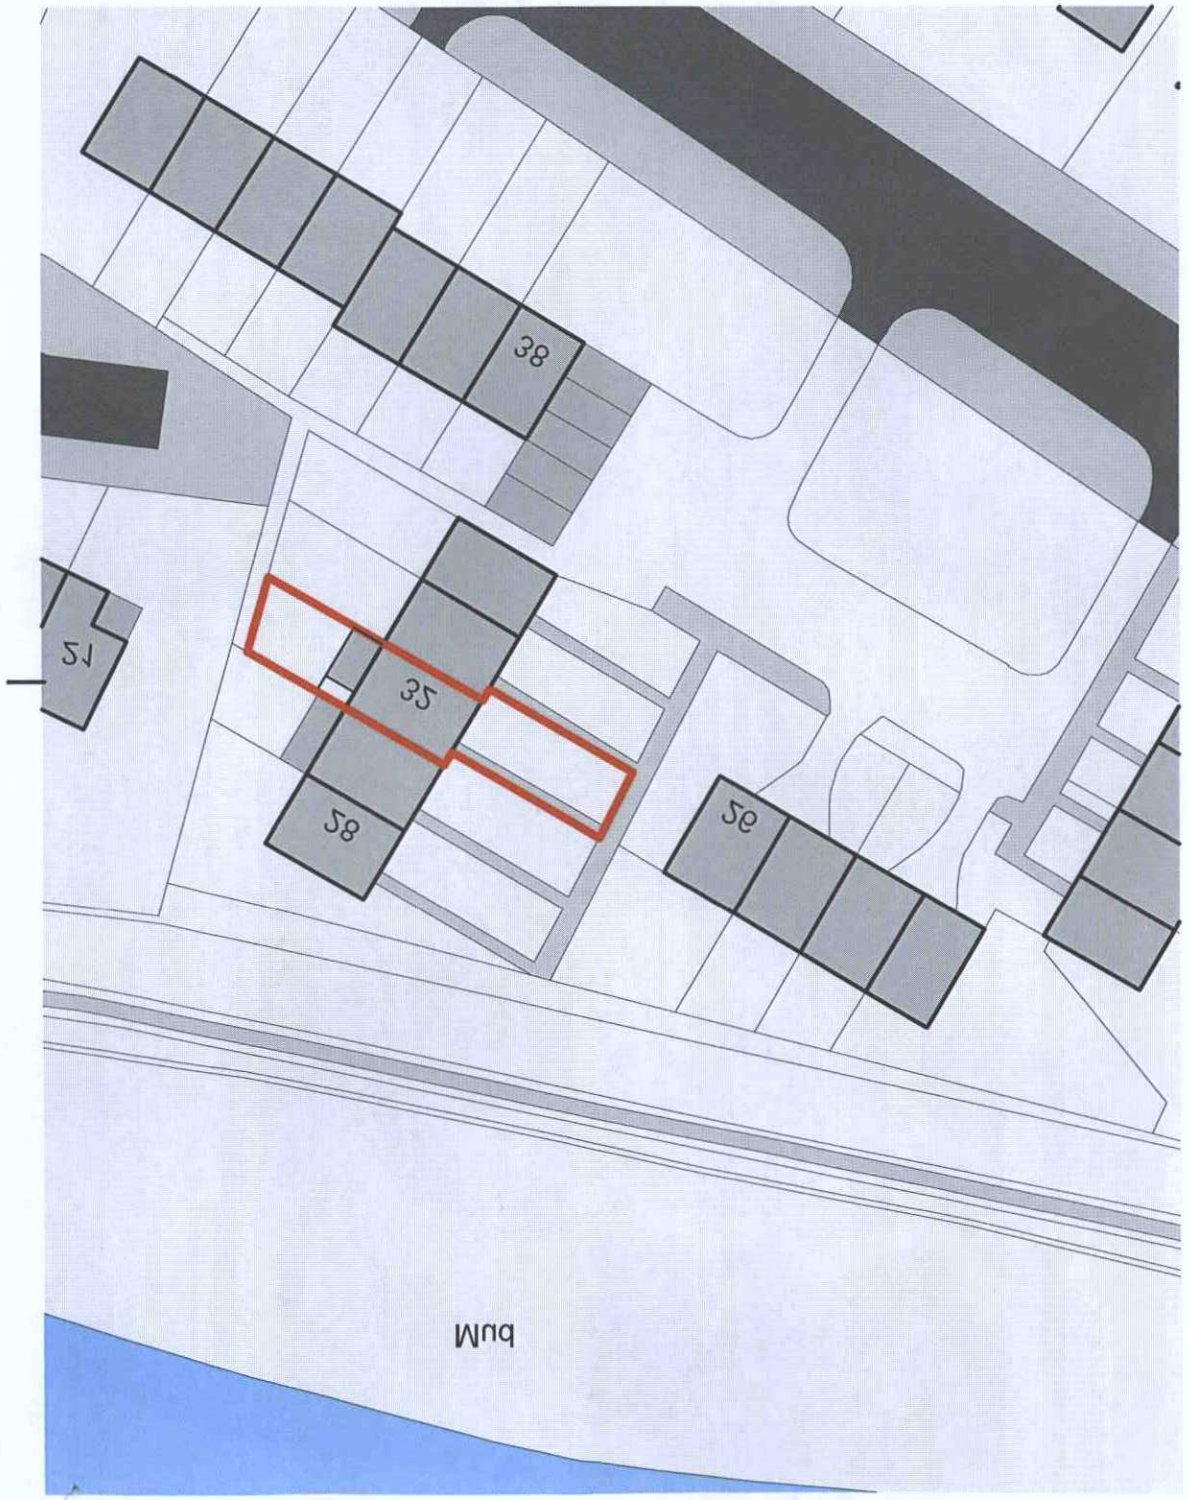

scale in metres 1:500

0 10 20 30 40

N

Location Plan 1:1250

