
41 OVERMEAD, SHOREHAM - BY - SEA, BN43 5NS

A Residential development for a proposed End-Of-Terrace to include 1 x 2 bedroom flats and 1 x 1 bedroom flat


January 2024

Drawing Number 464/ A2/ 02D For Planning


rev A. planning application registration amendments.
rev B. Nov 2023 - omission of, off-street parking and landscaping improvements.
rev C: 26.02.24 ground floor revised and reduced to form a 1 bed flat.
rev D: 15.03.24 open boundary to front garden shown

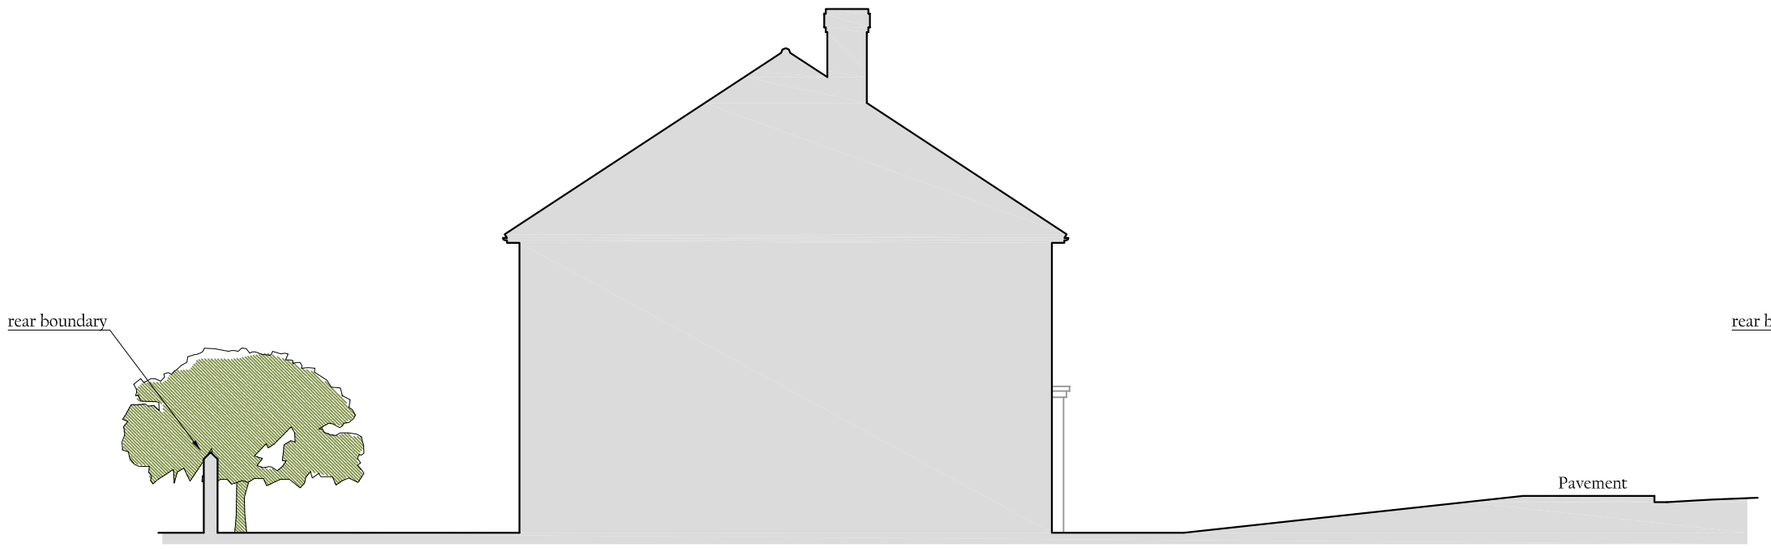

EXISTING SOUTH-WEST FACING (SIDE) ELEVATION 1:100

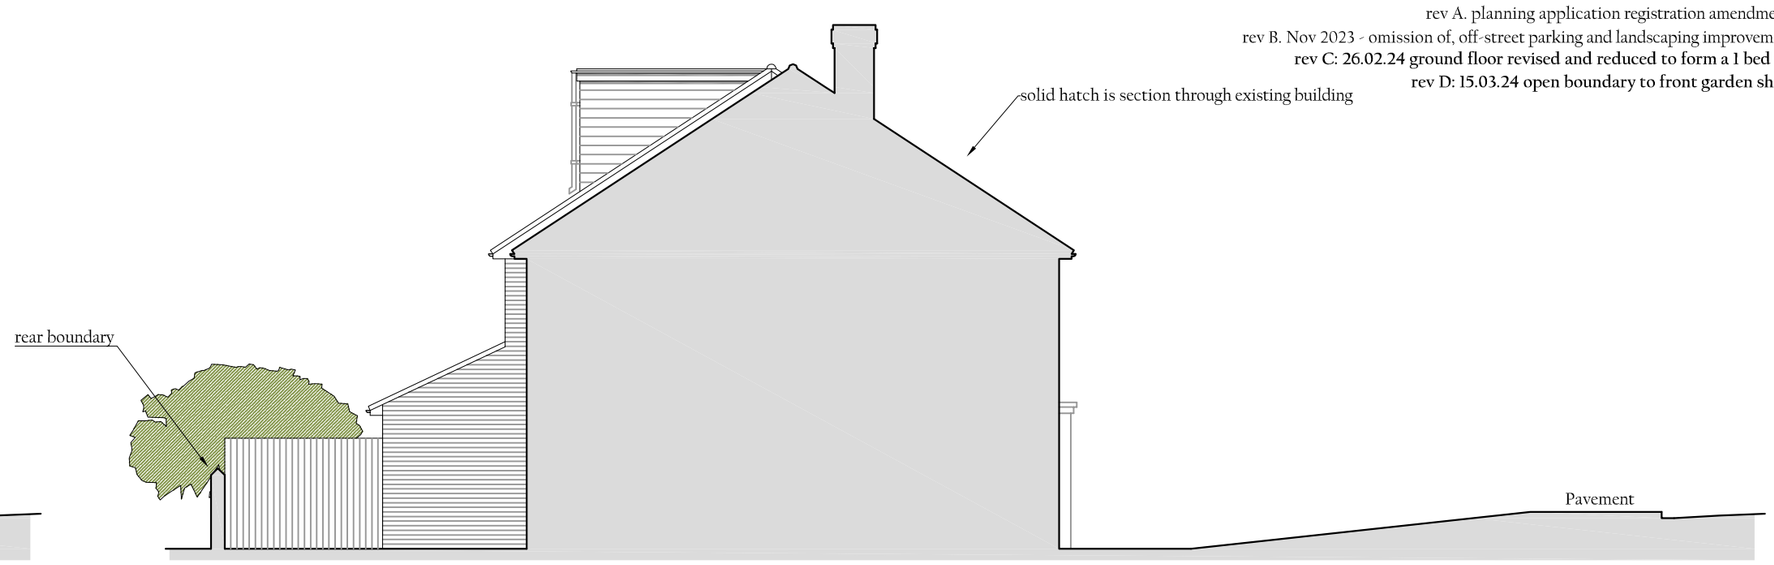

PROPOSED SOUTH-WEST FACING (SIDE) ELEVATION 1:100

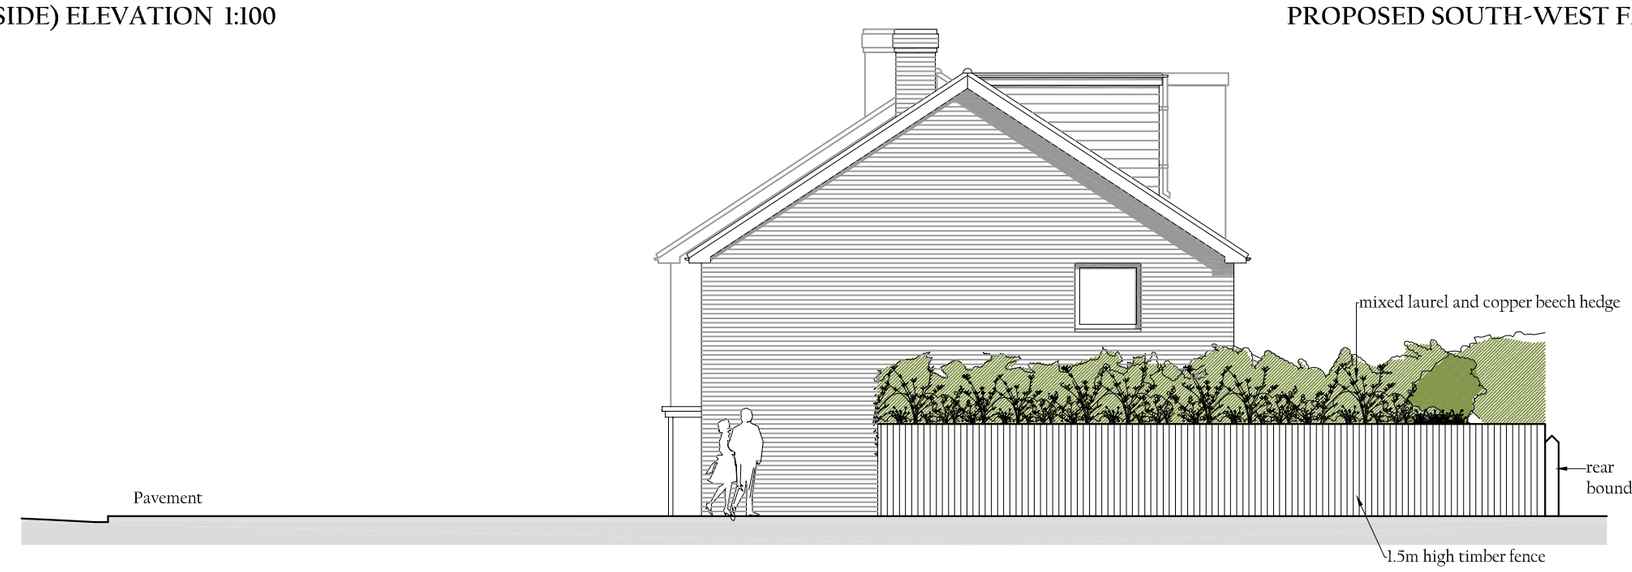

PROPOSED NORTH-EAST FACING (SIDE) ELEVATION 1:100
WITH THE TIMBER FENCE AND MIXED HEDGE FACING MILL LANE IN FOREGROUND



0 5 10 15 20 25
SCALE BAR 1:500

EXISTING BLOCK PLAN 1:500 NB: Block plan is based on Ordnance Survey Information. Red line indicated Application Site Boundary



PROPOSED BLOCK PLAN 1:500 Blue hatch indicates footprint at 1st floor

0 1 2 3 4 5m 10m
SCALE BAR 1:100

JAMES BRECKELL : ARCHITECT : ARB : RIBA
89 Old Fort Road, Shoreham by Sea, West Sussex, BN43 5HA Tel 07733 268 297, Email: james@breckell.co.uk