41 OVERMEAD, SHOREHAM - BY - SEA, BN43 5NS

January 2024

Drawing Number 464/ A2/ 04F For Planning

A Residential development for a proposed End-Of-Terrace to include 1 x 2 bedroom flats and 1 x 1 bedroom flat

rev A. planning application registration amendments rev B. Nov 2023 - omission of, off-street parking and landscaping improvements.
rev C. Jan 2024 - revision to proposed front elevation **rev D: 26.02.24 ground floor revised and reduced to form a 1 bed flat.**
rev E: 27.02.24 internal alterations of existing house (as renovated) **rev F: 15.03.24 open boundary to front garden shown**




PROPOSED SOUTH-EAST FACING (FRONT) ELEVATION 1:100




PROPOSED NORTH-WEST FACING (REAR) ELEVATION 1:100




PROPOSED GROUND FLOOR (AND SITE) PLAN 1:100

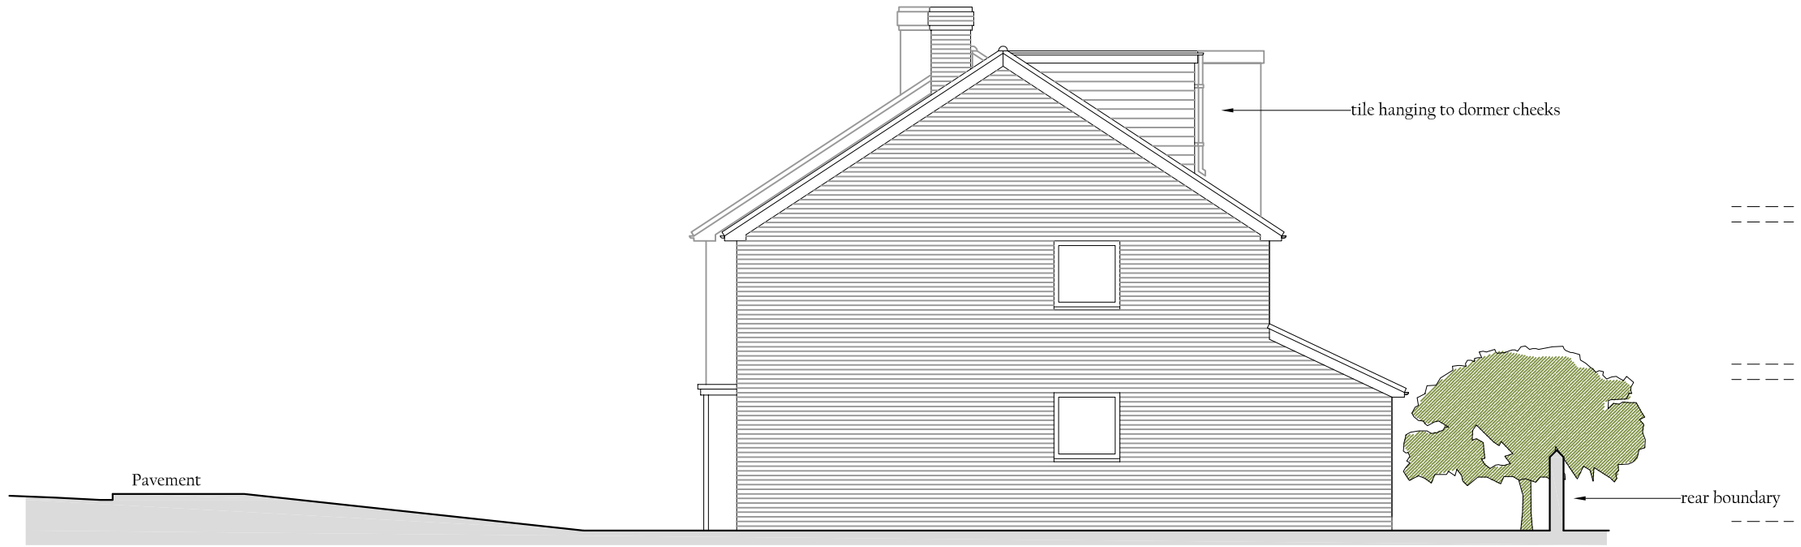

PROPOSED NORTH-EAST FACING (SIDE) ELEVATION 1:100

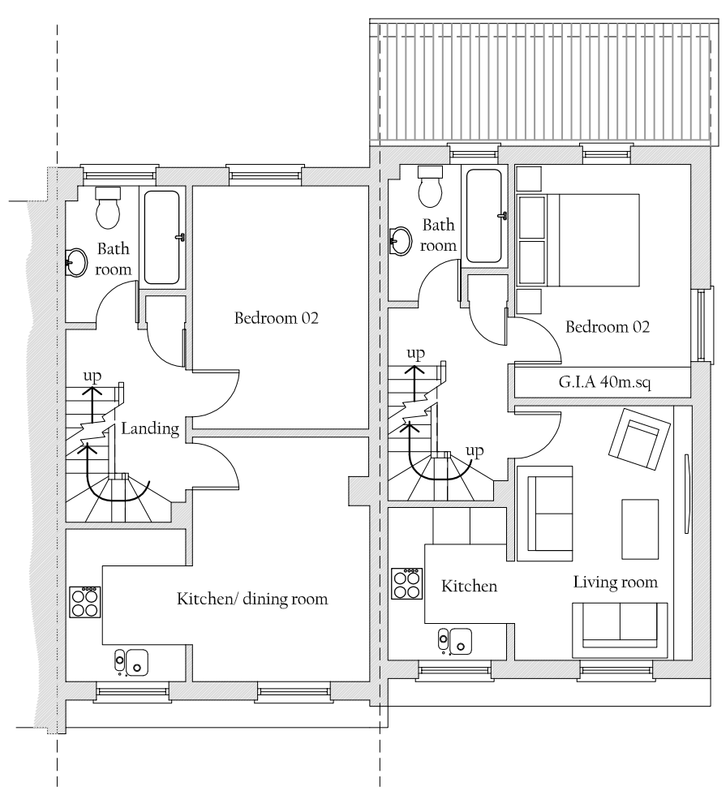

PROPOSED FIRST FLOOR PLAN 1:100

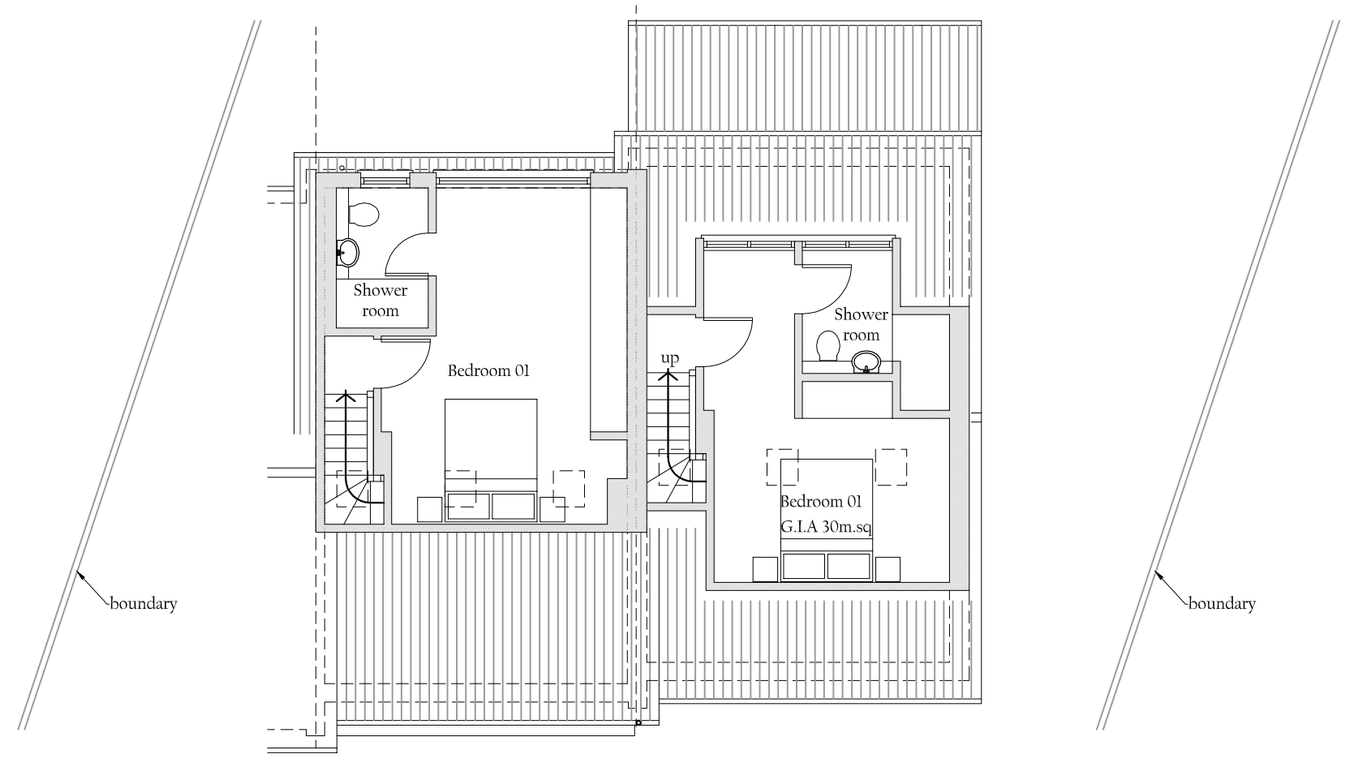

PROPOSED 2ND FLOOR PLAN 1:100

Total G.I.A 70m.sq

0 1 2 3 4 5m 10m

SCALE BAR 1:100

JAMES BRECKELL : ARCHITECT : ARB : RIBA

89 Old Fort Road, Shoreham by Sea, West Sussex, BN43 5HA Tel 07733 268 297, Email: james@breckell.co.uk