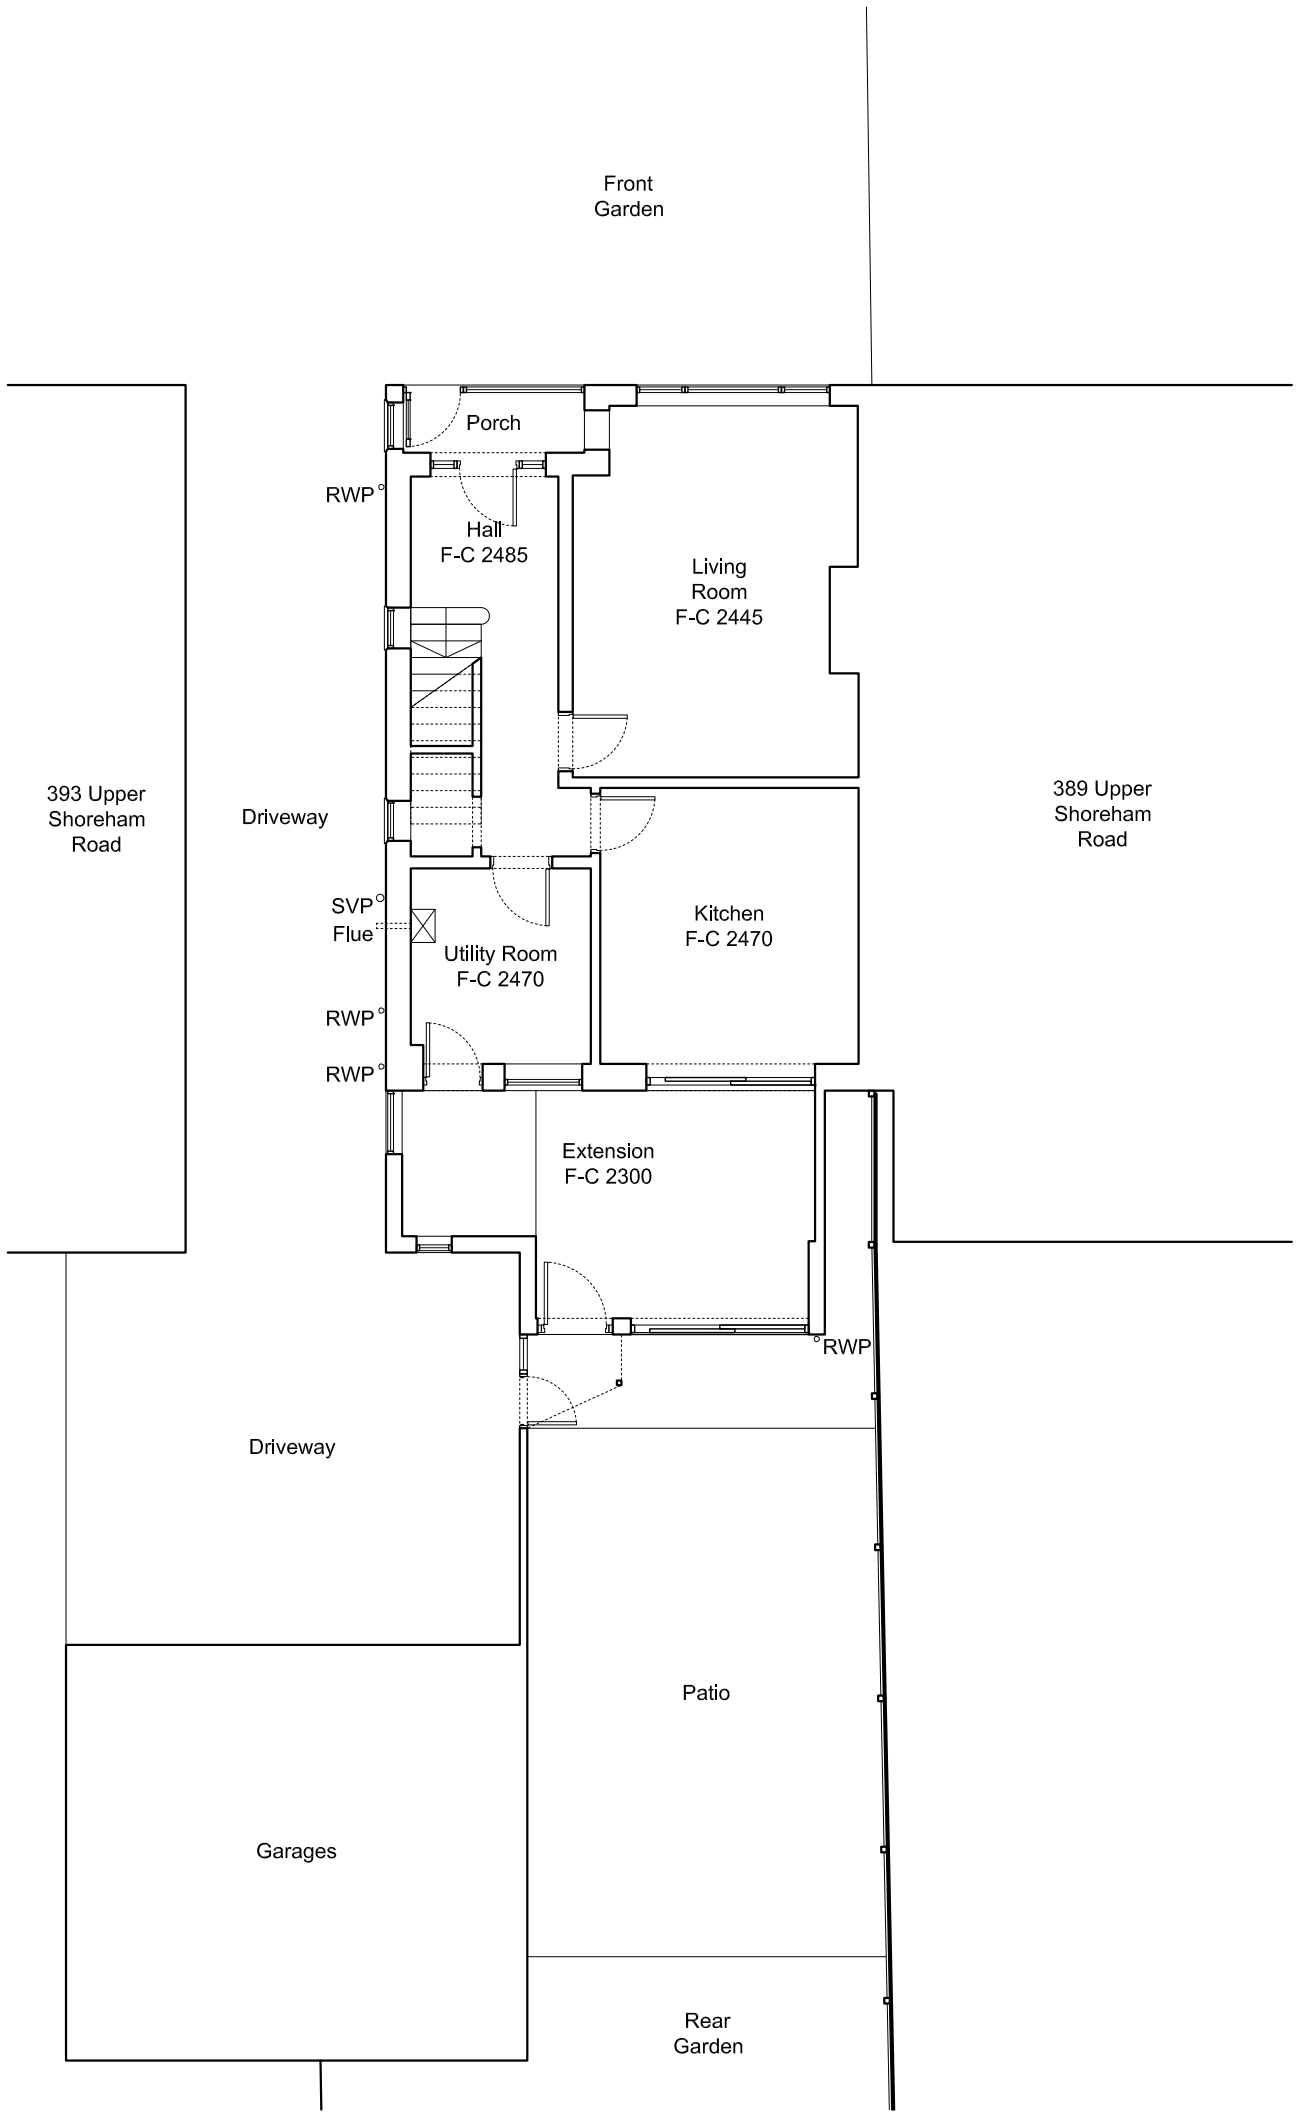

Do not scale from this drawing. Verify all dimensions on site. Drawing should be read in conjunction with information from all other design consultants and contractors. All drawings in digital format are for reference only, paper copies are available on request.

APPROVAL

© John Stiles

Rev	Details	Drwn	Date
-	Issued for Approval	JS	14-11-16

391 Upper Shoreham Road

Client Mr & Mrs Simon Coe
Title Existing Ground Floor Plan

Scale 1:100 @ A3
Date 01-11-2016 Drawn JS

JSA / 002 / P / 010

Original printed at A3