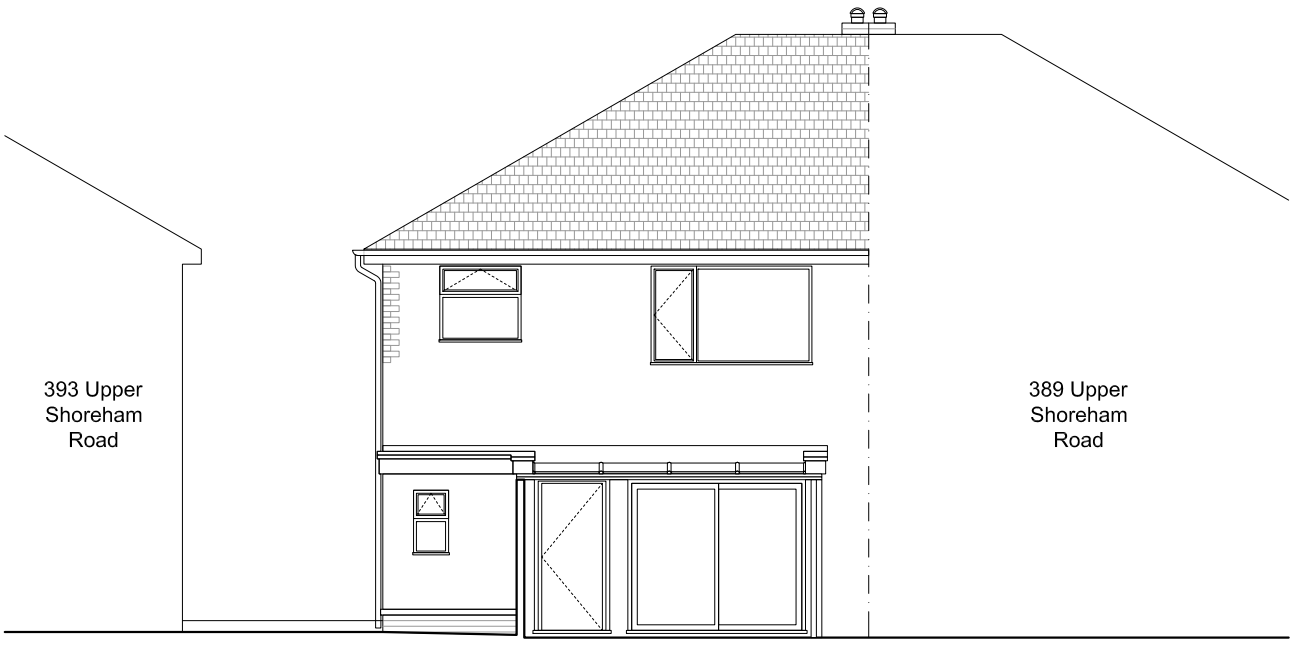

Existing South Elevation

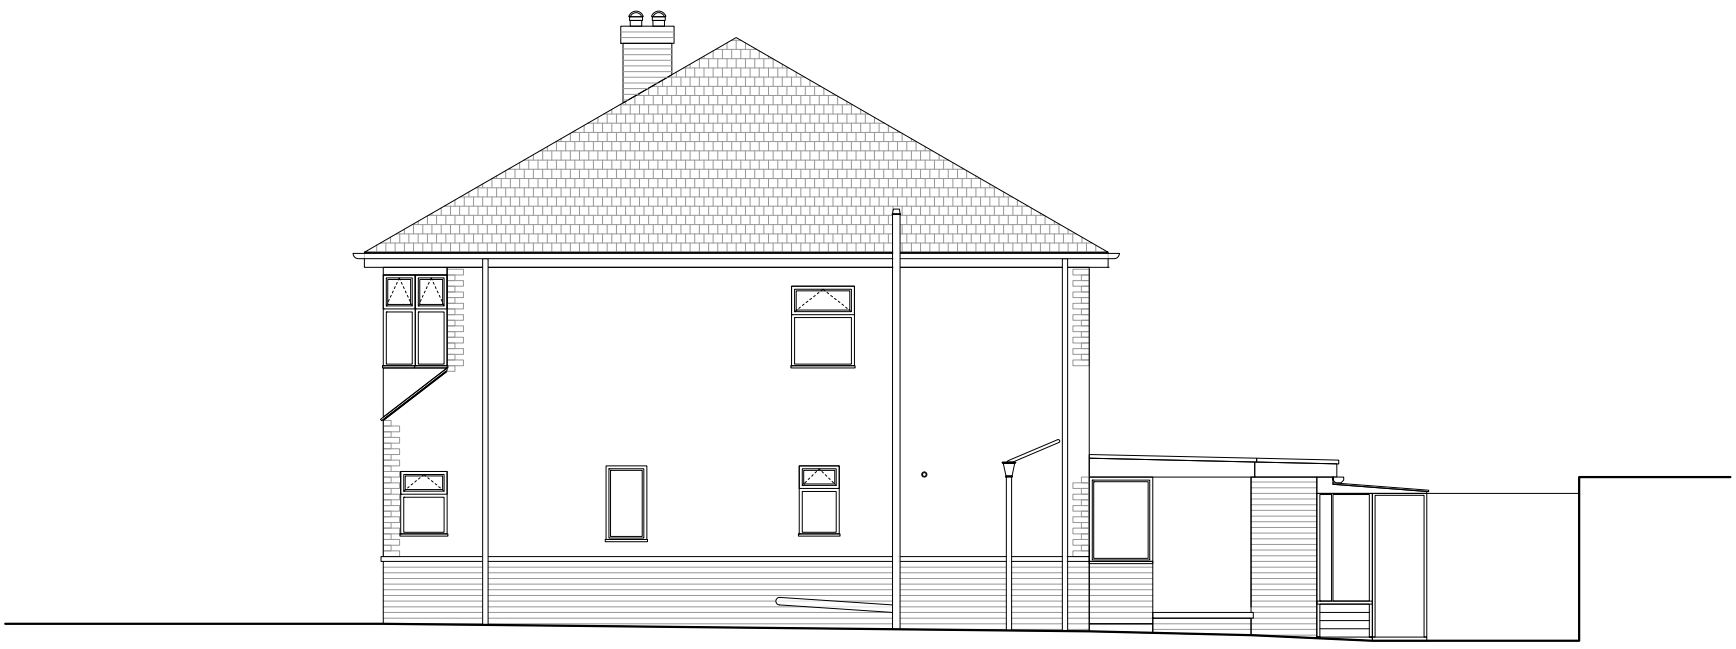

Existing West Elevation

Do not scale from this drawing. Verify all dimensions on site. Drawing should be read in conjunction with information from all other design consultants and contractors. All drawings in digital format are for reference only, paper copies are available on request.

APPROVAL

© John Stiles

Rev	Details	Drwn	Date
-	Issued for Approval	JS	14-11-16

391 Upper Shoreham Road

Client Mr & Mrs Simon Coe

Title Existing South and West Elevations

Scale 1:100 @ A3

Date 01-11-2016 Drawn JS

JSA / 002 / P / 030

Original printed at A3