SCALE 1 to 100

0m 1m 2m 3m 4m 5m 6m 7m 8m 9m 10m

ADUR & WORTHING
PLANNING SERVICES

PLAN	AWDM/ 0702/15
DATE VALID	19 MAY 2015

PAPER SIZE A3

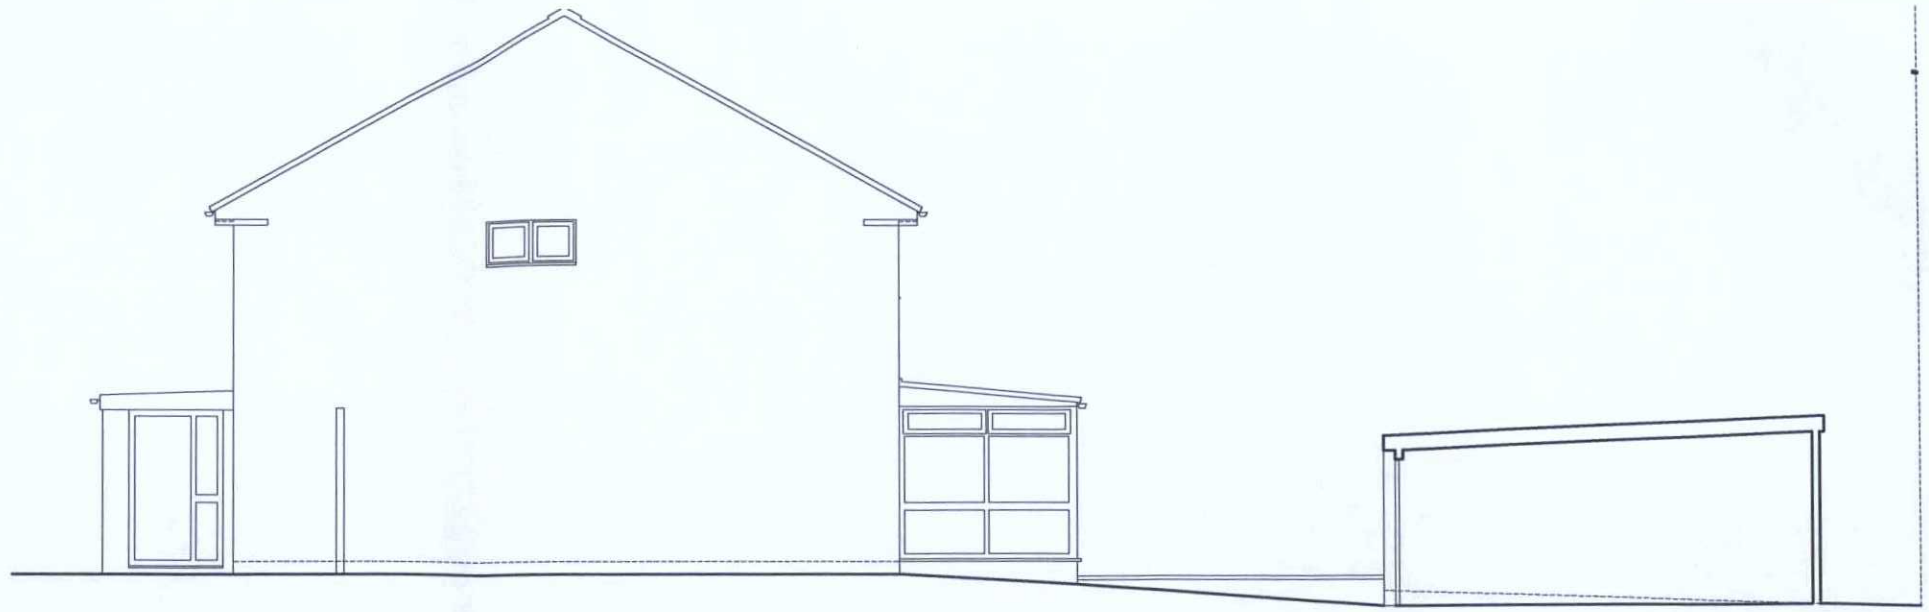

SIDE ELEVATION SCALE 1 to 100

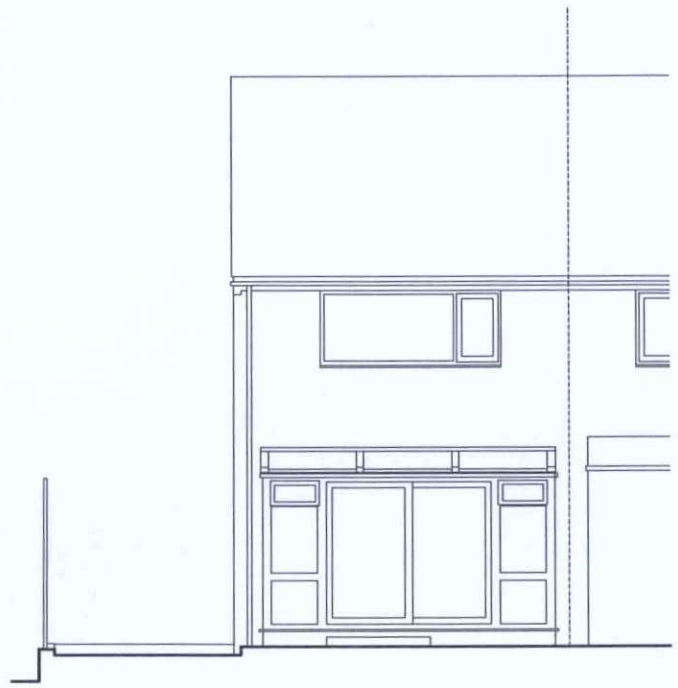

REAR ELEVATION
SCALE 1 to 100

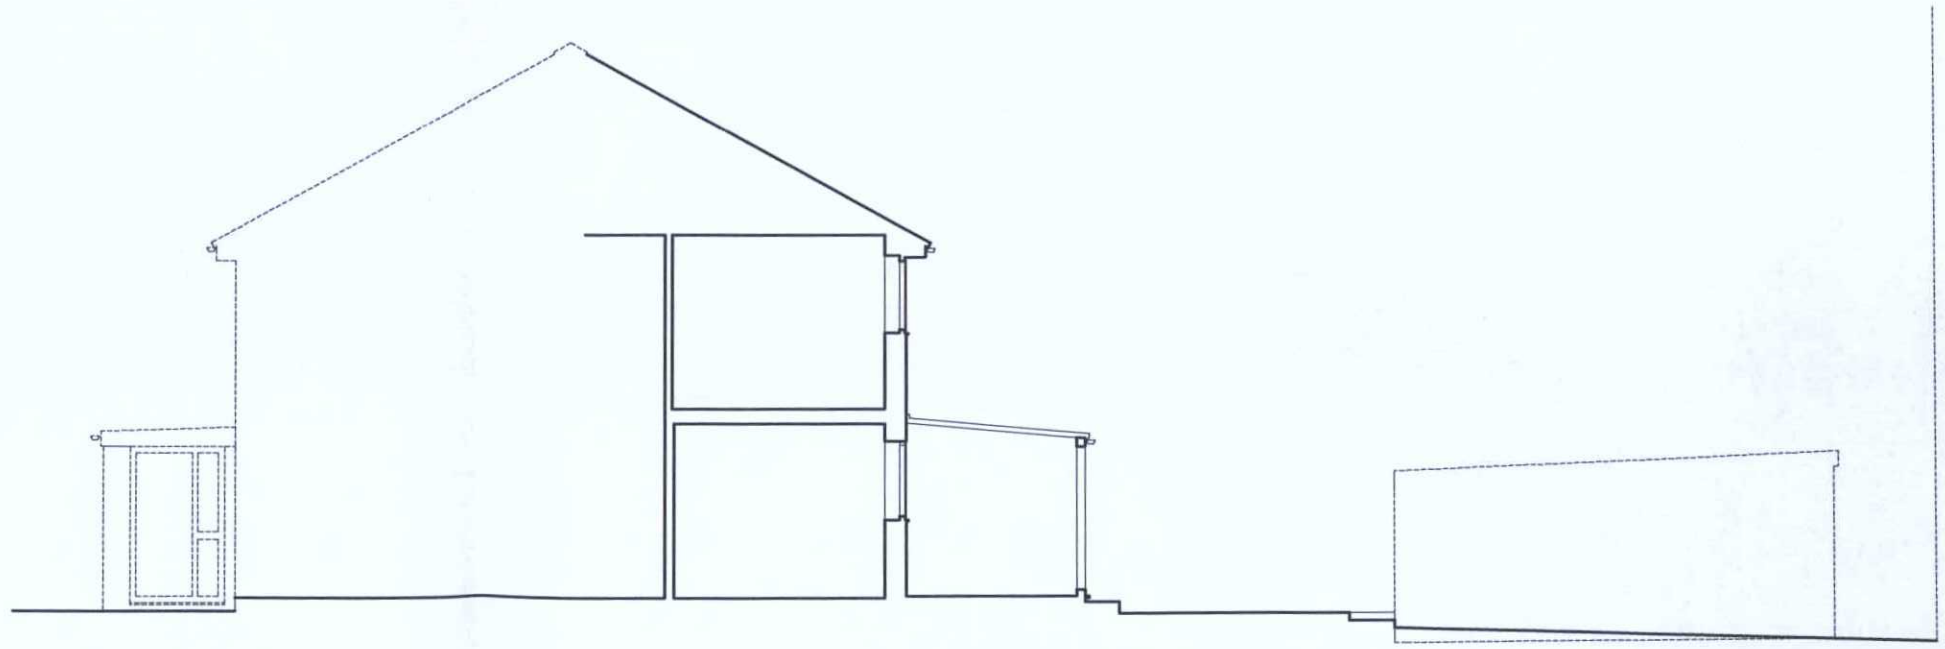

LONG SECTION SCALE 1 to 100

PAGE

PARTNERSHIP

18 Middleton Avenue Hove Sussex BN3 4PJ

Tel/Fx 01273 424888 pagepartnership.net

Client

Mr & Mrs George
5 The Lynchetts
Shoreham-by-Sea
BN43 5GZ

Job Title

PROPOSED REAR EXTENSION

Drawing Title

BUILDING AS EXISTING
Measured Survey
Elevations and Section

Job Number	Scale
15530	1 : 100

Drawing Number

02

Date	Revision
26.03.15	-