CITYZEN IS THE TRADING NAME FOR CITYZEN LIMITED; REGISTERED OFFICE: PRESTON PARK HOUSE, BRIGHTON, BN1 6SB; REGISTERED NUMBER: 10634993

A3 : 297 x 420

NEW REAR EXTENSION. PLANNING PERMISSION GRANTED **AWDM/0694/20**

EXISTING REAR EXTENSION

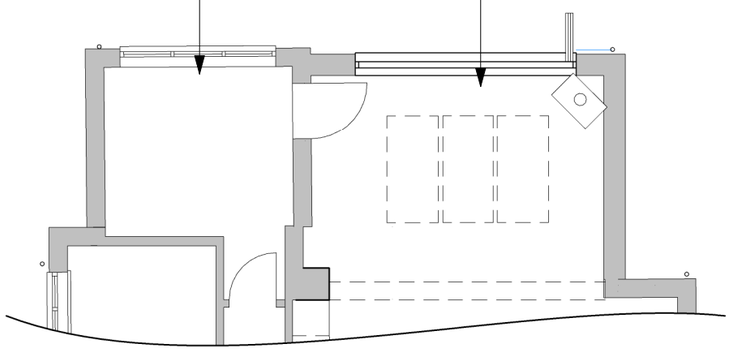

Proposed Ground Floor Plan

1 : 100 @ A3

ONE-SIDE HIPPED ROOF OVER EXISTING AND NEW EXTENSION. TILES TO MATCH EXISTING MAIN ROOF

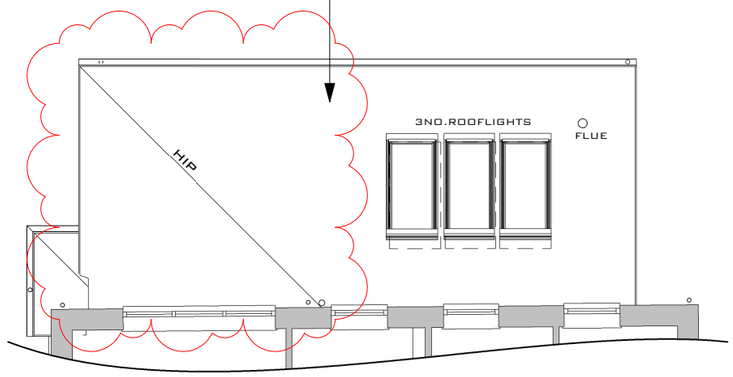

Proposed First Floor Plan

1 : 100 @ A3

Notes:

- ALL DIMENSIONS ARE IN MM, UNLESS STATED OTHERWISE.
- DRAWINGS SHOULD ONLY BE SCALED FOR PLANNING PURPOSES. DO NOT SCALE FROM THIS DRAWING FOR CONSTRUCTION PURPOSES.
- ANY ERRORS OR OMISSIONS TO BE NOTIFIED TO CITYZEN IMMEDIATELY.
- CITYZEN IS NOT RESPONSIBLE FOR ANY BUILDING WORK THAT IS CARRIED OUT ON SITE.
- THIS DRAWING IS FOR PLANNING PURPOSES ONLY - DO NOT BUILD FROM THIS DRAWING.

Rev	Date	Revision	drawn	Checked	Approved
A	17.05.21	Roof type revised	AG		

PLANNING

0M 1M 2M 3M 4M 5M 10M

Scale Bar @ 1:100

client: Rachel Brown

project: 5 Mill Hill Drive, Shoreham by Sea, BN43 5TJ

title: Proposed Ground and First Floor Plans

CITYZEN ARCHITECTURE | ENVIRONMENT
MARITIME HOUSE
BASIN ROAD NORTH
HOVE
EAST SUSSEX
BN41 1WR
CONTACT@CITYZENDESIGN.CO.UK
WWW.CITYZENDESIGN.CO.UK
01273 915010
Chartered Institute of Architectural Technologists
Registered Practice

scale: 1 : 100 @ A3

designer: Ainara Goikoetxea

©COPYRIGHT CITYZEN LIMITED

date: 12.04.21

drawing: project ref - drg no. (revision)
2047 -PL - 250 - (A)