
857/05

LOCATION PLAN

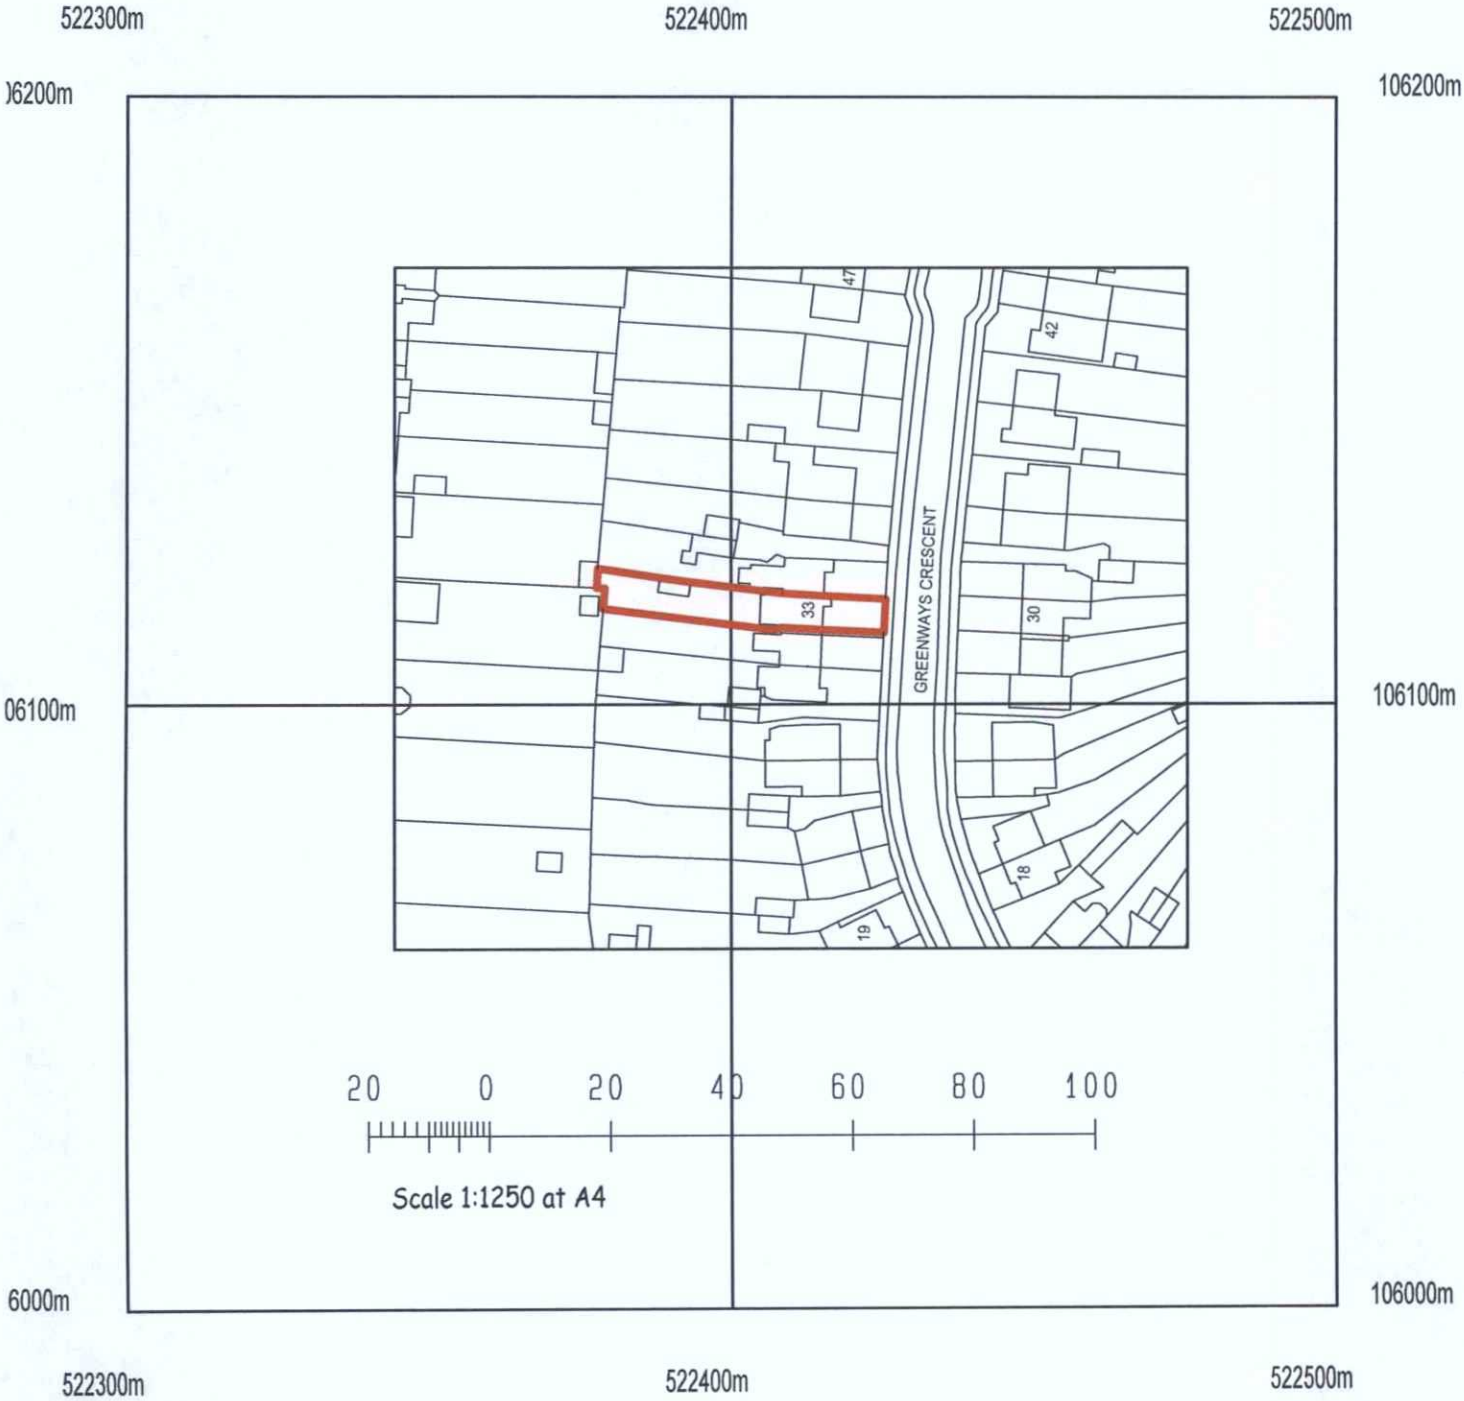

©Crown Copyright. All rights reserved. Licence no. 100019980

ADUR & WORTHING
PLANNING SERVICES

PLAN	AWDM/1670/15
DATE VALID	18 NOV 2015