


ADUR & WORTHING
PLANNING SERVICES
PLAN AWDM/1670/15
DATE VALID 18 NOV 2015

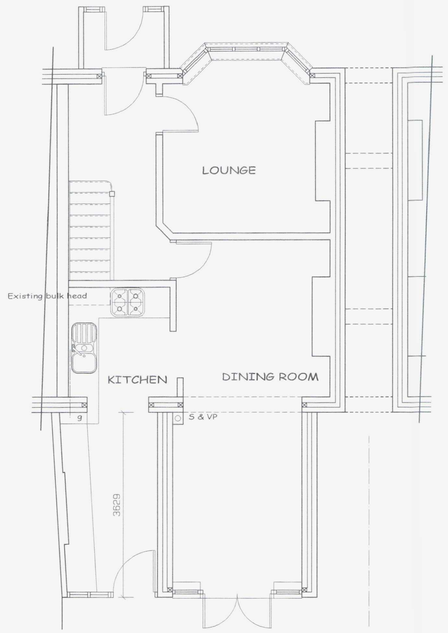

GROUND FLOOR PLAN; EXISTING

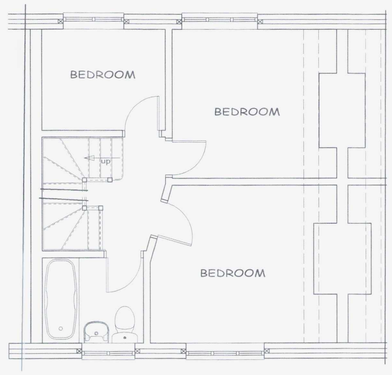


FIRST FLOOR PLAN; EXISTING

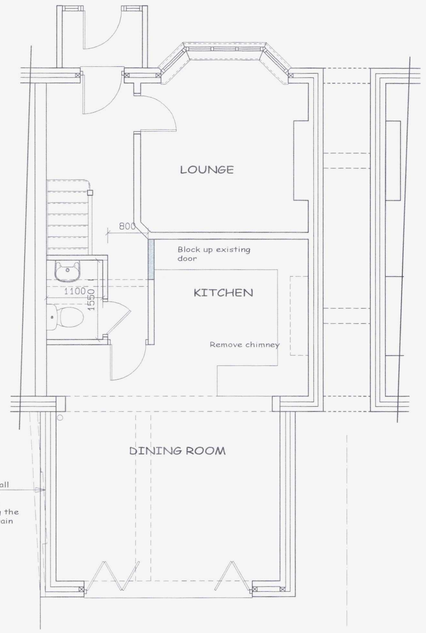

Final setting out of this wall to be agreed on site after demolition of the existing extension and establishing the location of the existing drain




GROUND FLOOR PLAN; PROPOSED

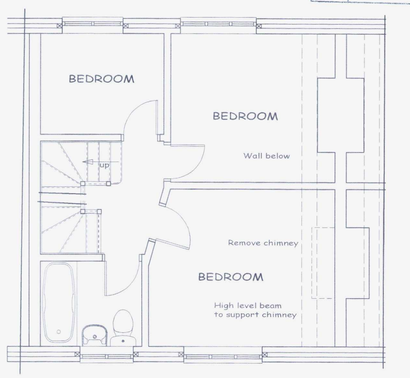


FIRST FLOOR PLAN; PROPOSED



WEST

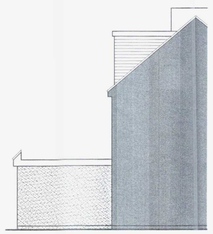

SOUTH

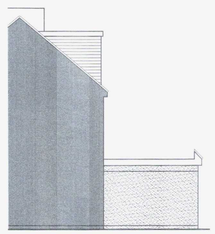


NORTH


EXISTING ELEVATIONS



WEST

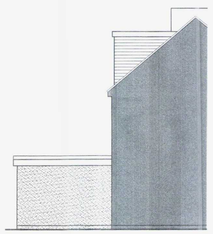


SOUTH

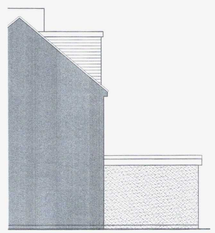


NORTH


PROPOSED ELEVATIONS

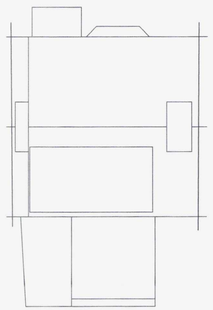

ROOF PLAN; EXISTING

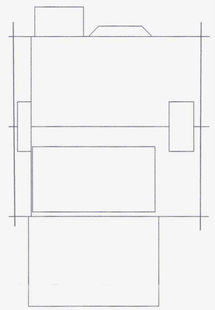

ROOF PLAN; PROPOSED

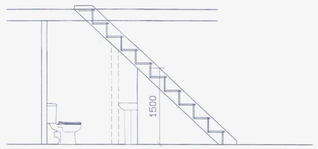

SECTION

NOTES

1. All new walls to be rendered to match existing.
2. This drawing to be read in conjunction with Specification Ref 857/10.
3. For all structural details see Engineers calculations.
4. This drawing is not to be scaled. All dimensions are to be checked on site.



Upton Design Consultancy Ltd
Chris Upton
8 Gladstone Road, Burgess Hill,
West Sussex, RH15 0QQ
01444 870095
e-mail: uptondesigns@btinternet.com
www.uptondesigns.co.uk

PROPOSED REPLACEMENT SINGLE STOREY REAR EXTENSION AT 33 GREENWAYS CRESCENT, SHOREHAM-BY-SEA.

PLANS ELEVATIONS AND DETAILS

SCALE: 1:100, 1:50, 1:25 at A1	DATE: 26/10/15
DRAWING No. 857/01	