

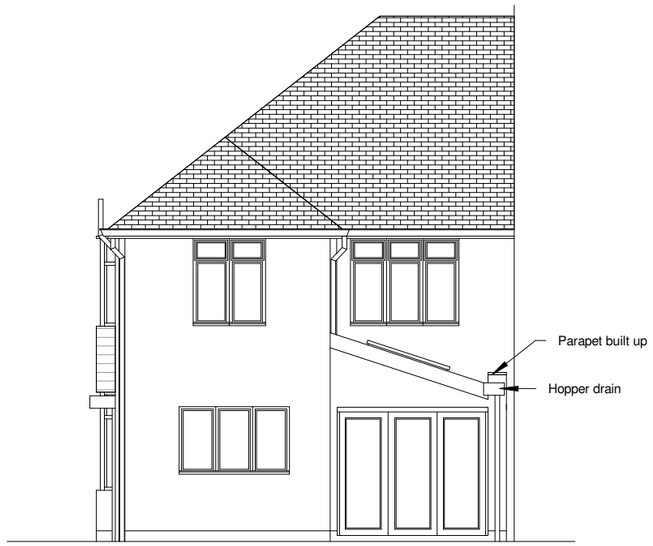



REAR ELEVATION

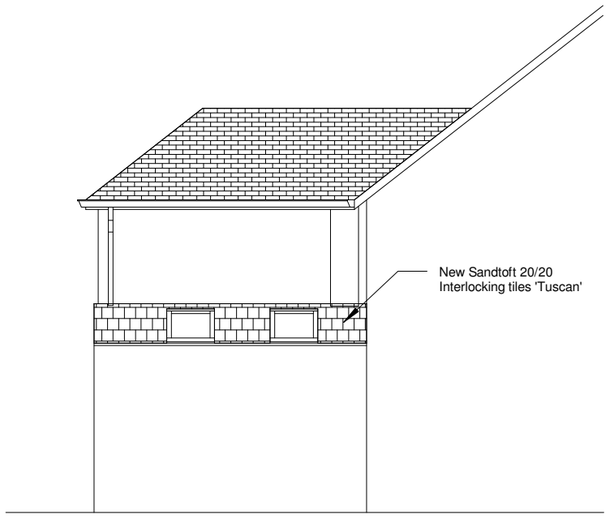

SIDE ELEVATION

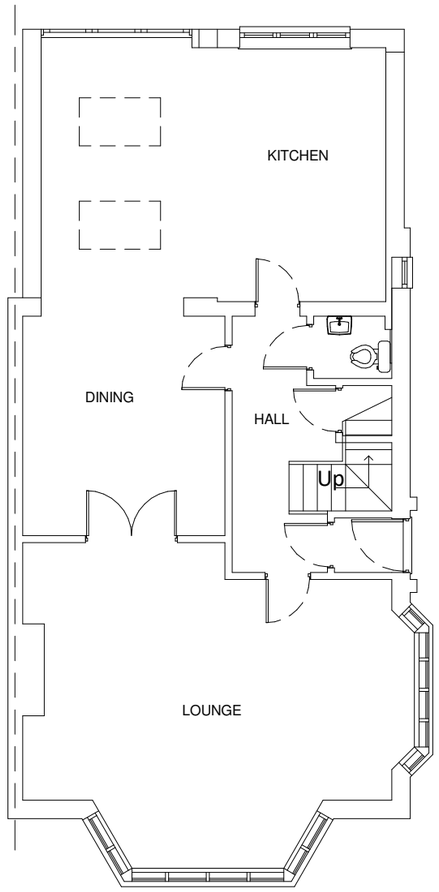

GROUND FLOOR

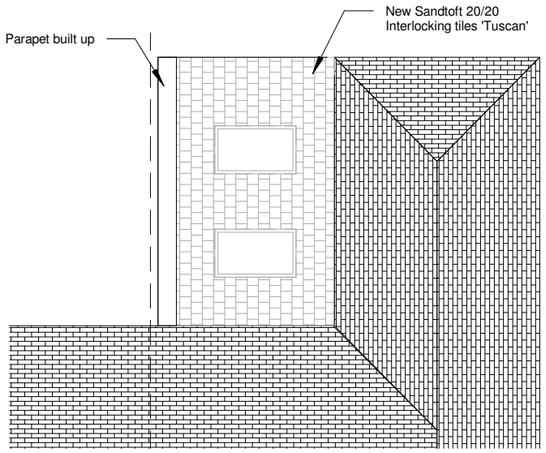

ROOF PLAN



PROPOSED NEW TILES
SANTOFT 20/20 INTERLOCKING TILES
COLOUR - TUSCAN

0m 2m 4m 6m 8m 10m

VISUAL SCALE 1:100 @ A3

KRONA DESIGN
ARCHITECTURAL DESIGN & DRAFTING
4 Union Place | Worthing | BN11 1LG
info@kronadesign.co.uk | kronadesign.co.uk
Tel: 01903 256150 Mob: 07827 994111

PROJECT
New Roof Tiling

ADDRESS
15 Wallace Avenue
Goring-by-Sea
Worthing

TITLE
Proposed

CLIENT
Pawel Aftanas

DRAWN	STATUS	DATE
JLB	Design	14/09/23

SCALE (@ A3)	PROJECT NUMBER
1 : 100	KD.1496

DRAWING NUMBER	REV
A.101	A

© KRONA DESIGN