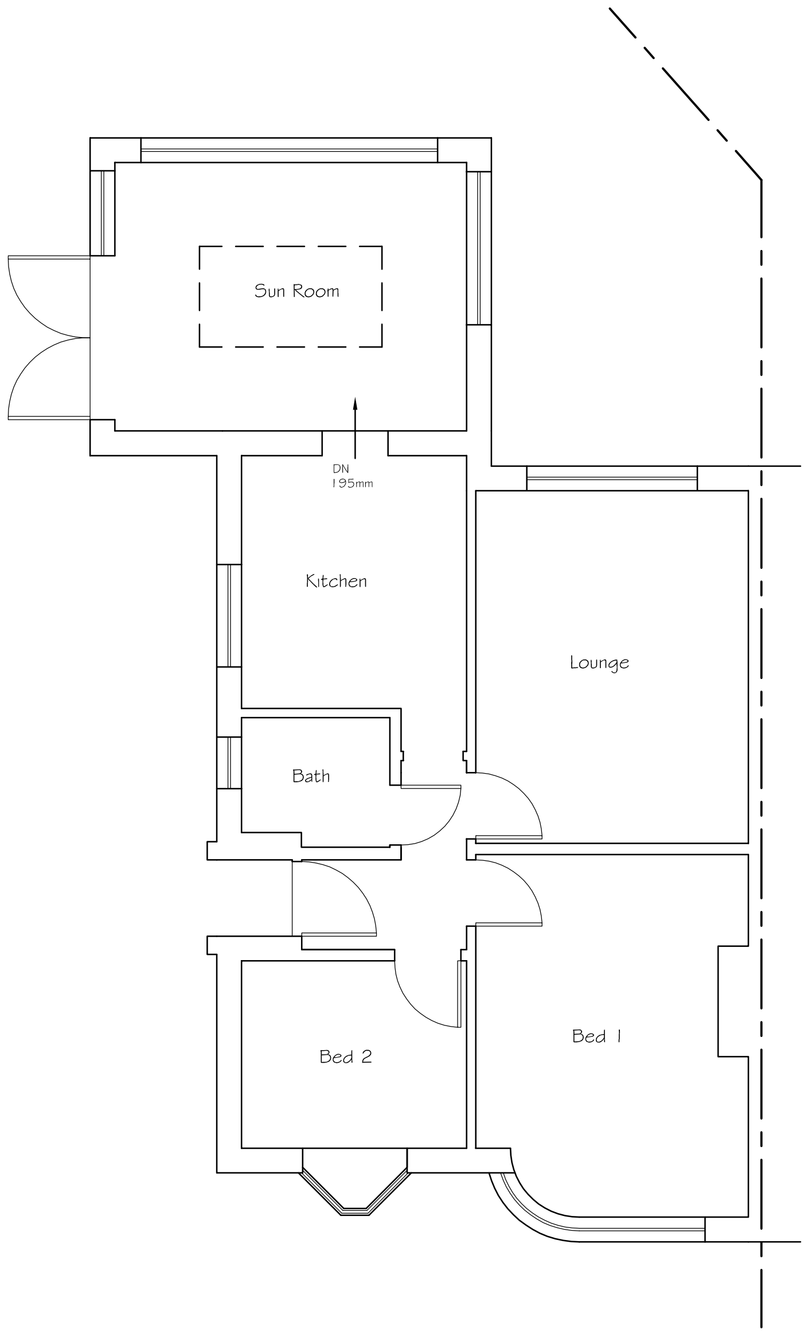

Existing Ground Floor Plan

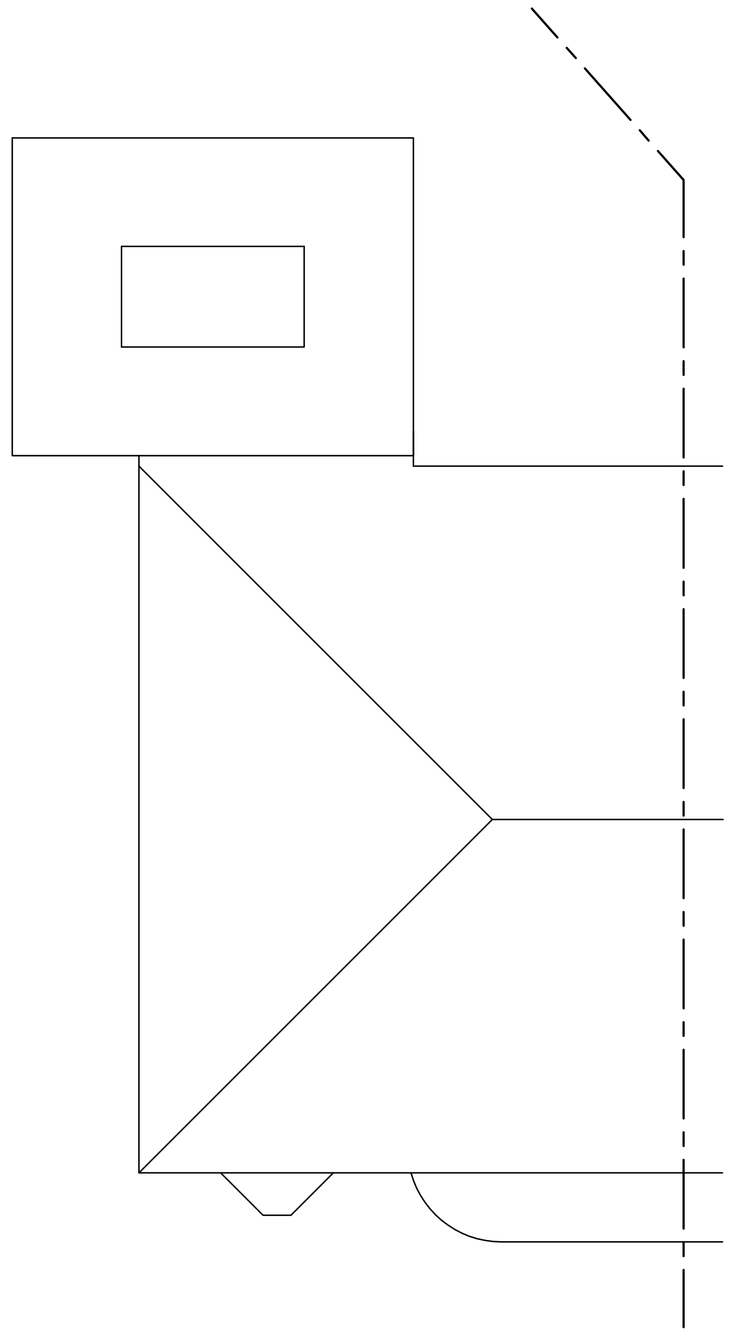

Existing Roof Plan

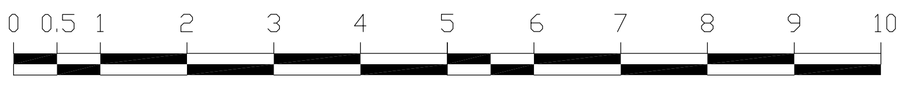

SCALE 1:50

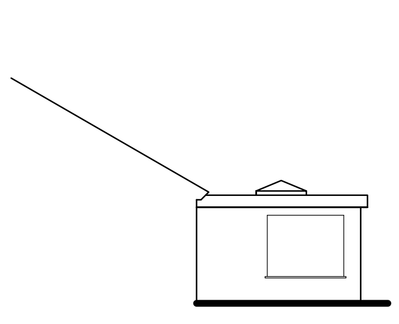

Existing Side (North West) Elevation

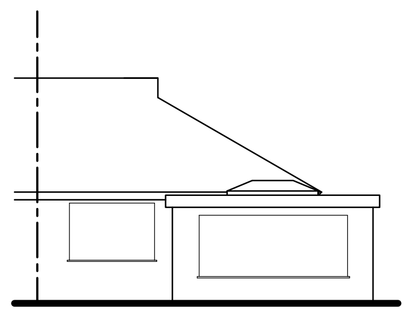

Existing Rear (South West) Elevation

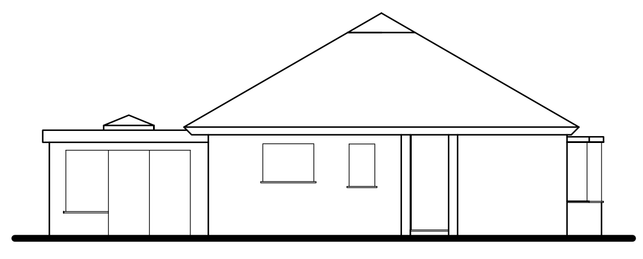

Existing Side (South East) Elevation

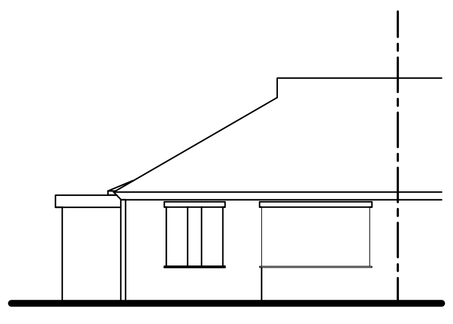

Existing Front (North East) Elevation



SCALE 1:100

Tony Rogers
Building Consultants
Address: 40 Dawn Crescent, Upper Beeding
West Sussex, BN44 3WH
Telephone: 01903 815225 Fax: 01903 815225

Rev.	Date:	Revision Description:

Client: Mr & Mrs J Head

Address: 39 Kingston Close
Southwick
West Sussex
BN43 6LP

Project: Proposed ground floor rear and side extension

Scale: 1:50 1:100
Paper Size A1

Date: May 2021

Drawing No: 21/1454/01

Drawn By: AWR

Revision: