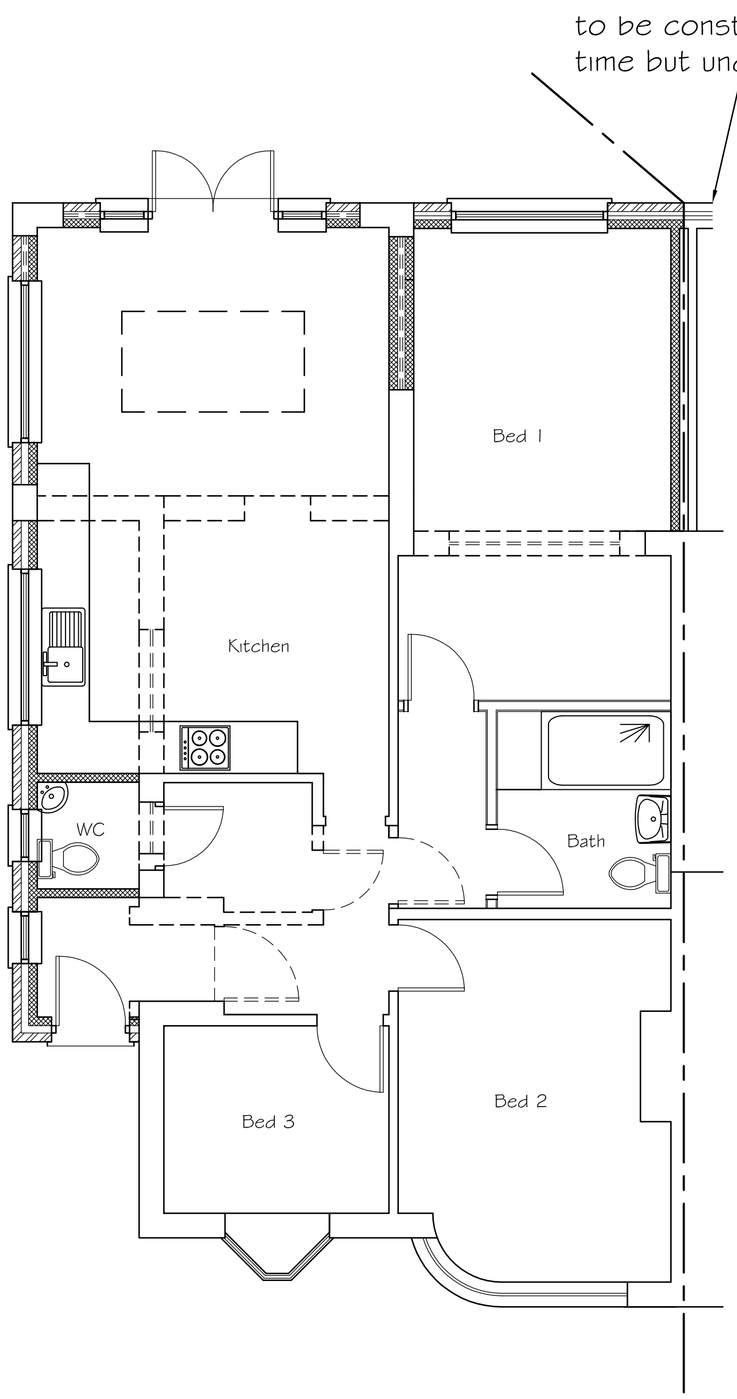

Proposed Ground Floor Plan

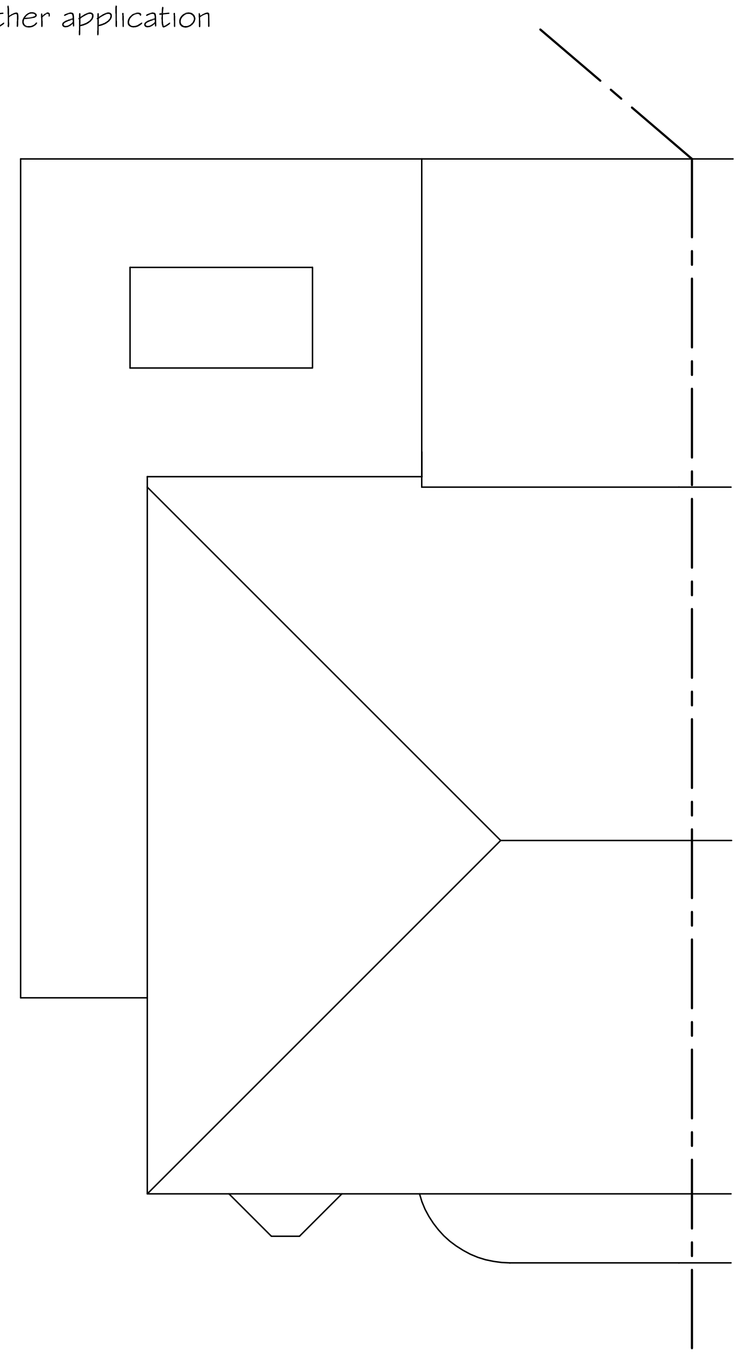

Proposed Roof Plan



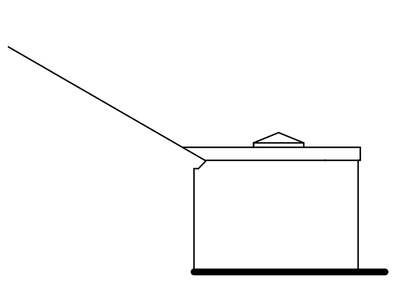

Proposed Side (North West) Elevation

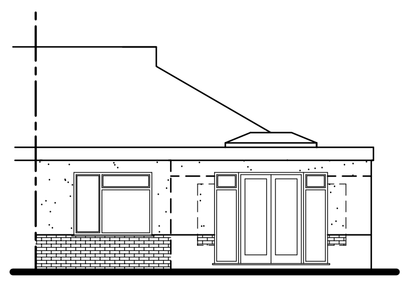

Proposed Rear (South West) Elevation



Proposed Side (South East) Elevation



Proposed Front (North East) Elevation

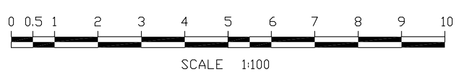

Tony Rogers
Building Consultants
Address: 40 Dawn Crescent, Upper Beeding
West Sussex, BN44 3WH
Telephone: 01903 815225 Fax: 01903 815225

Rev.	Date:	Revision Description:
A	July 2021	Bedroom extension reduced in depth
A	Oct 2021	Bedroom extension increased in depth

Client: Mr & Mrs J Head

Address: 39 Kingston Close
Southwick
West Sussex
BN43 6LP

Project: Proposed ground floor rear and side extension

Scale: 1:50 1:100
Paper Size A1

Date: May 2021

Drawing No: 21/1454/02

Drawn By: AWR

Revision: B