Scale Bar (1:50)

0m 5m

Scale Bar (1:100)

0m 5m 10m

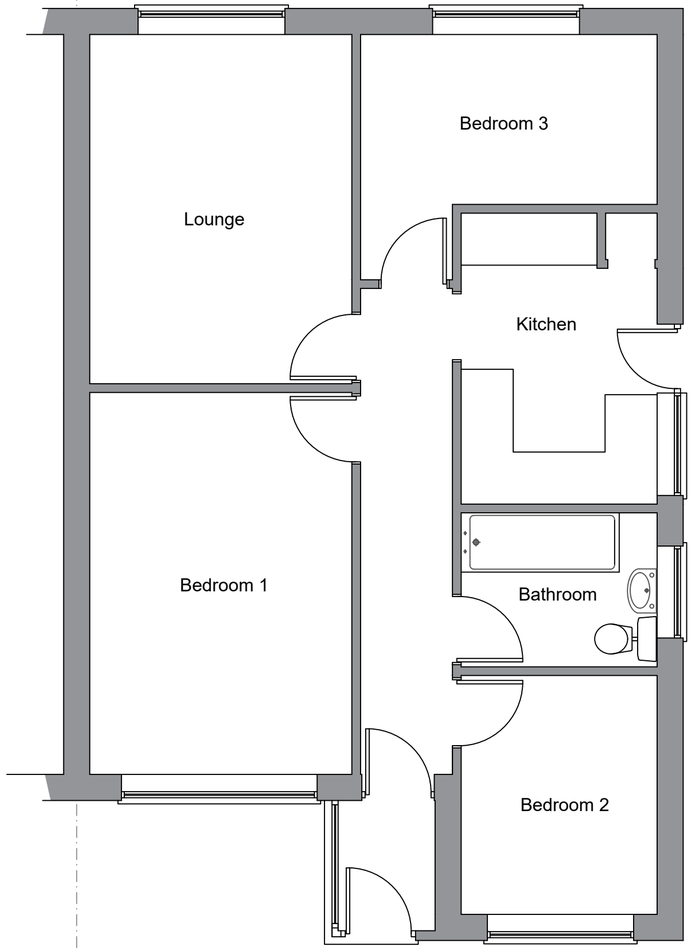

Existing Ground Floor Plan (Scale 1:50)

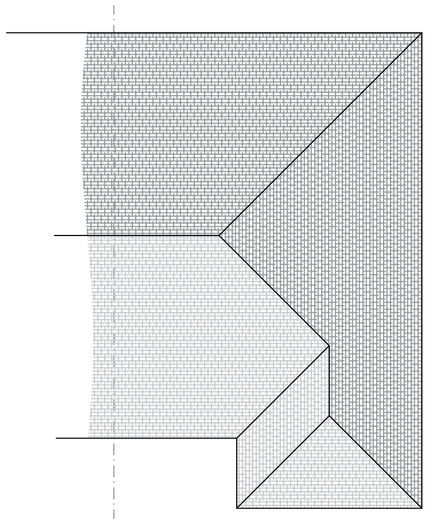

Existing Roof Plan (Scale 1:100)

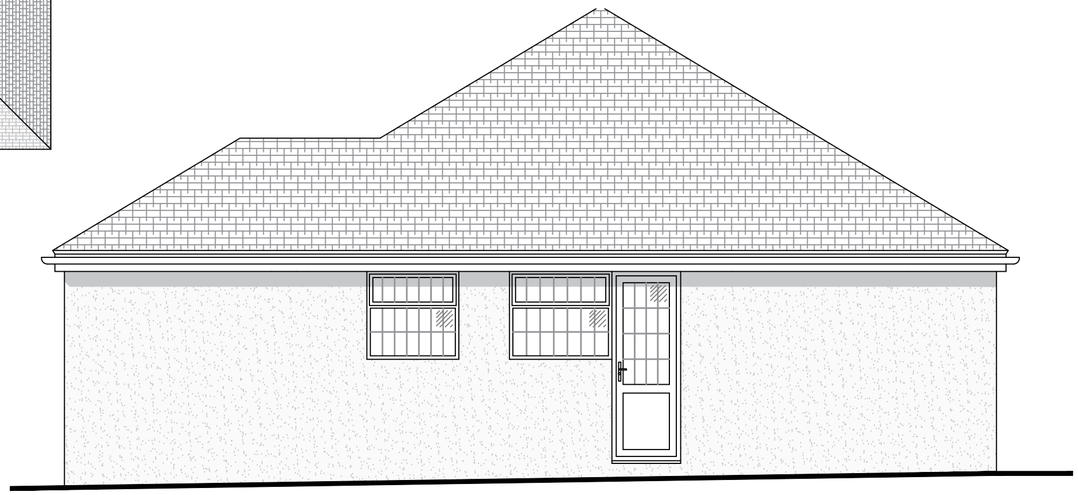

Existing Side (East) Elevation (Scale 1:50)

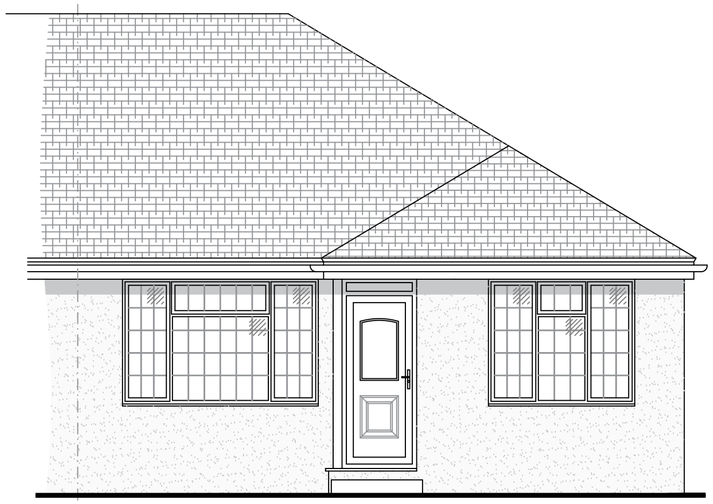

Existing Front (South) Elevation (Scale 1:50)

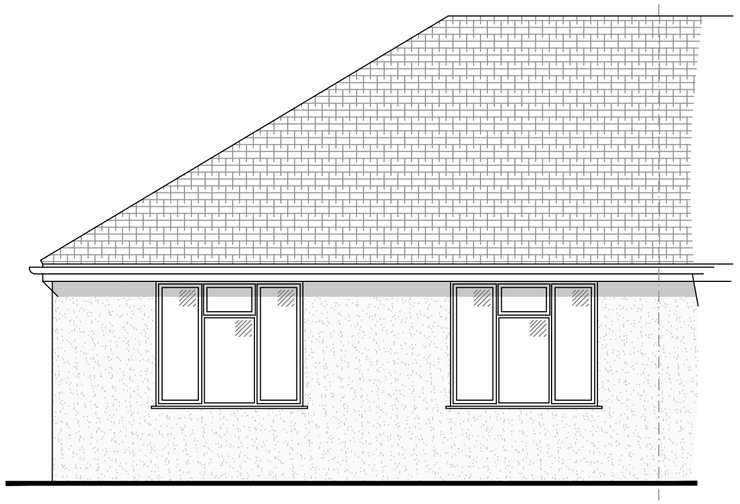

Existing Rear (North) Elevation (Scale 1:50)

A	Oct 2021	Scales amended

revisions

DOWNSVIEW
ASSOCIATES
Chartered Surveyors

Little Acorns, Hampers Lane, Storrington,
West Sussex, RH20 3HZ
Tel: 01903 746367 Mob: 7525 844965
Email: mail@downsview-surveyors.co.uk

RICS

address

60 Abbey Road
Lancing
West Sussex

project

Proposed Rear Extension

title

Existing Layouts and elevations

scale:	date:	revision:
As noted @ A2	October 2021	A

drawing number

2021.322.01