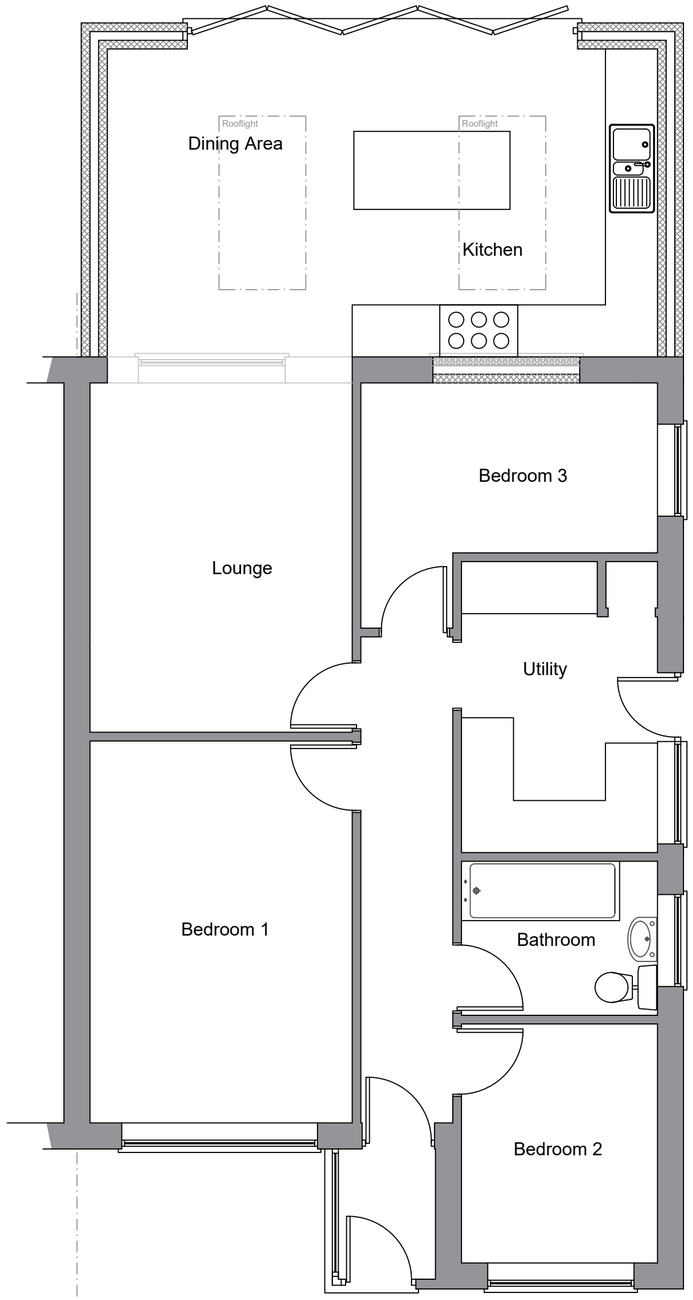

Proposed Ground Floor Plan (Scale 1:50)

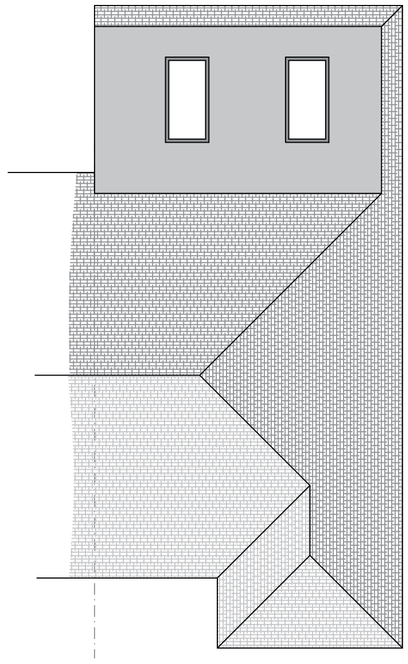

Proposed Roof Plan (Scale 1:100)

Scale Bar (1:50)

0m 5m

Scale Bar (1:100)

0m 5m 10m

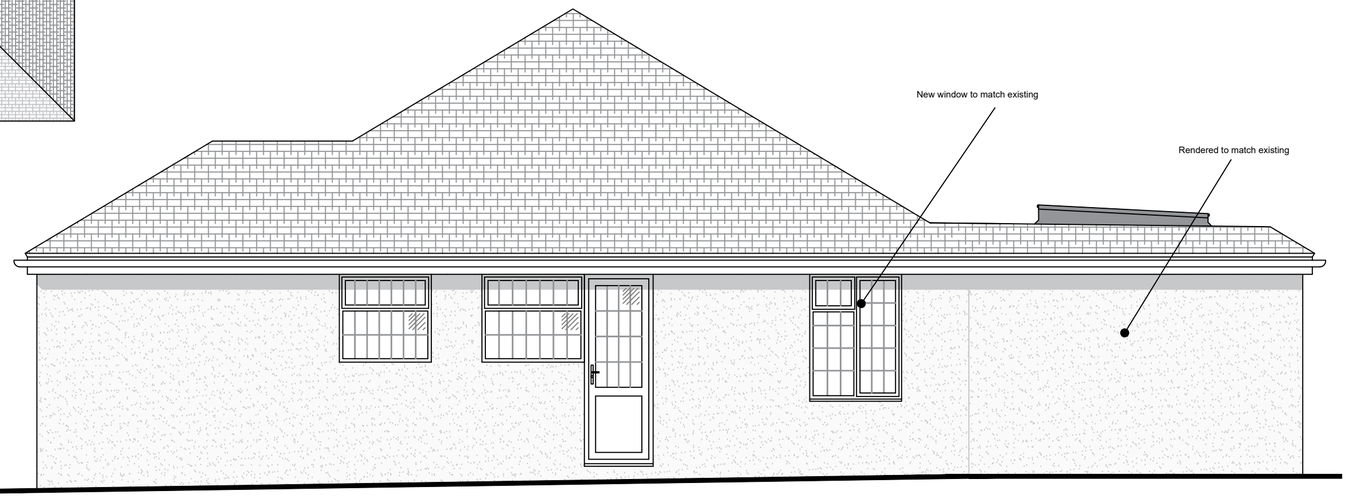

Proposed Side (East) Elevation (Scale 1:50)



Proposed Front (South) Elevation (Scale 1:50)

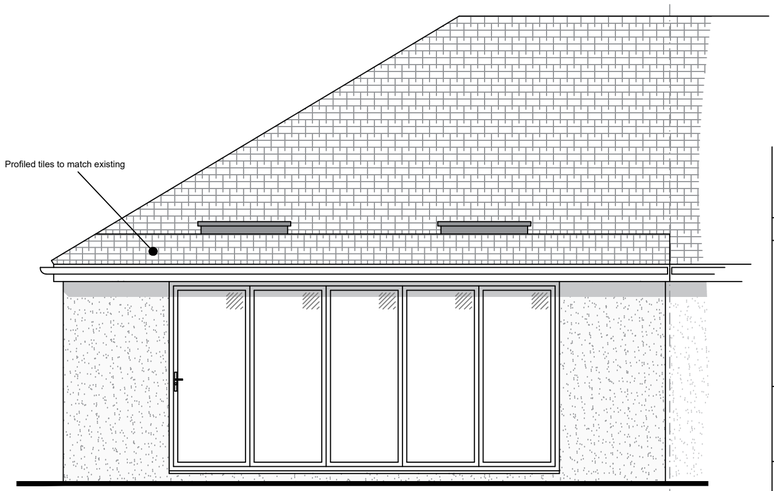

Proposed Rear (North) Elevation (Scale 1:50)

A	Oct 2021	Scale amended and materials added

revisions

DOWNSVIEW
ASSOCIATES
Chartered Surveyors

Little Acorns, Hampers Lane, Storrington,
West Sussex, RH20 3HZ
Tel: 01903 740367 Mob: 7525 844965
Email: mail@downsview-surveyors.co.uk

RICS

address:
60 Abbey Road
Lancing
West Sussex

project:
Proposed Rear Extension

title:
Proposed Layouts and elevations

scale:	date:	revision:
As noted @ A2	October 2021	A

drawing number:
2021.322.02