Material Schedule

roof to car showroom to comprise of a living green roof with photovoltaic panels





proposed cladding to car showroom is mostly to comprise of Kingspan Micro-Rib KS1000 insulated cladding panels - colour: 'Silver' - RAL9006

proposed cladding to south east corner of car showroom to be comprise of Alcubon insulated cladding panels - colour: anodised C34 Black

glazing to comprise of powder coated aluminium curtain walling system with integrated sliding door systems

NOTES

- DO NOT SCALE OFF THIS DRAWING EXCEPT FOR PLANNING PURPOSES
- CHECK ALL DIMENSIONS ON SITE BEFORE ANY WORK IS COMMENCED
- ALL GOODS MATERIALS AND WORKMANSHIP MUST CONFORM WITH CURRENT BUILDING REGULATIONS, BRITISH STANDARDS AND CODES OF PRACTICE
- COPYRIGHT OF THIS DRAWING IS RETAINED BY THE ARCHITECT AND IT MUST NOT BE REPRODUCED WITHOUT WRITTEN CONSENT



eastern elevation - 1:100 @ A1

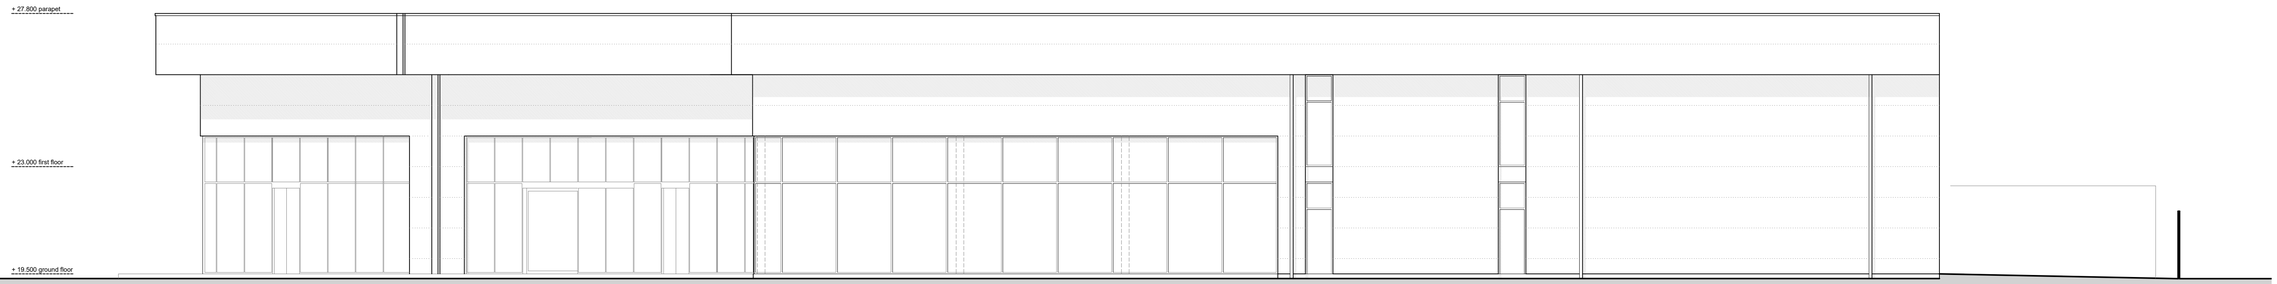

northern elevation - 1:100 @ A1



western elevation - 1:100 @ A1

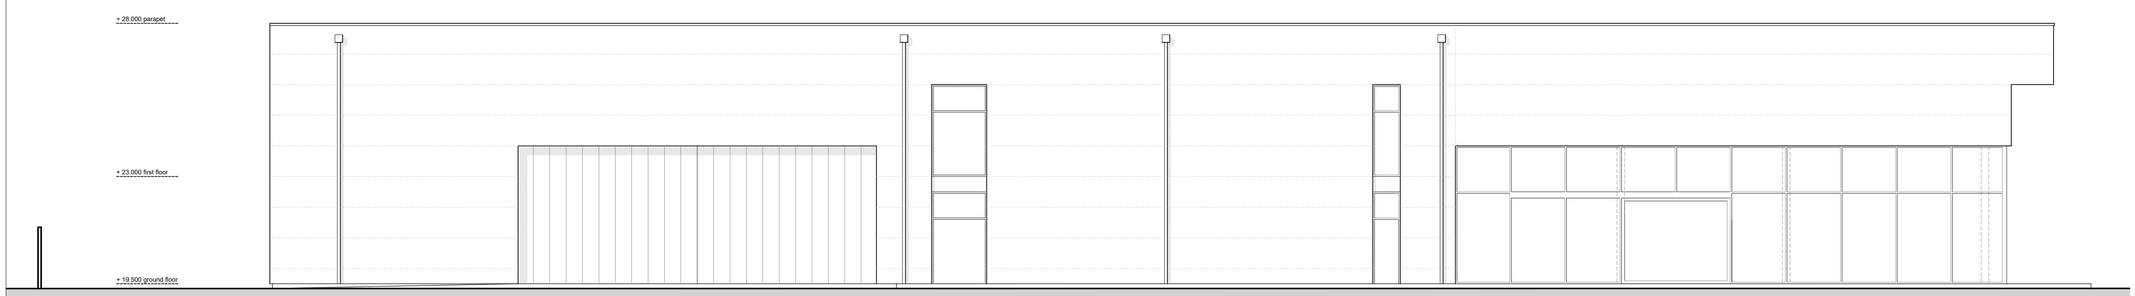

southern elevation - 1:100 @ A1



scale bar - 1:100 @ A1

REV	DATE	BY	AMENDMENT
E	04.01.22	ec	bdg overhang altered to N elevation
D	17.12.21	ec	bdg overhang added to northern elevation following planning feedback
C	06.12.21	ec	bdg overhang added following planning feedback
B	06.01.21	ec	bdg overhang omitted
A	15.12.20	ec	PLANNING ISSUE

folkes architects
The Old Forge
6 Church Street
Storrington
West Sussex
RH20 4LA
t. 01903 868629
info@folkesarchitects.co.uk

CLIENT
Tates Bro.

JOB TITLE
Proposed Development at
Eastbrook Allotments
Old Shoreham Road
Portslade
BN41 1SP

DRAWING TITLE
Proposed Car Showroom -
Elevations As Proposed

PLANNING ISSUE

DATE	SCALE	DRAWN BY
Aug 2020	1:100 @ A1	ec
		CHECKED BY mf

JOB NO.	DRAWING NO.	REVISION
20034	2.06	E