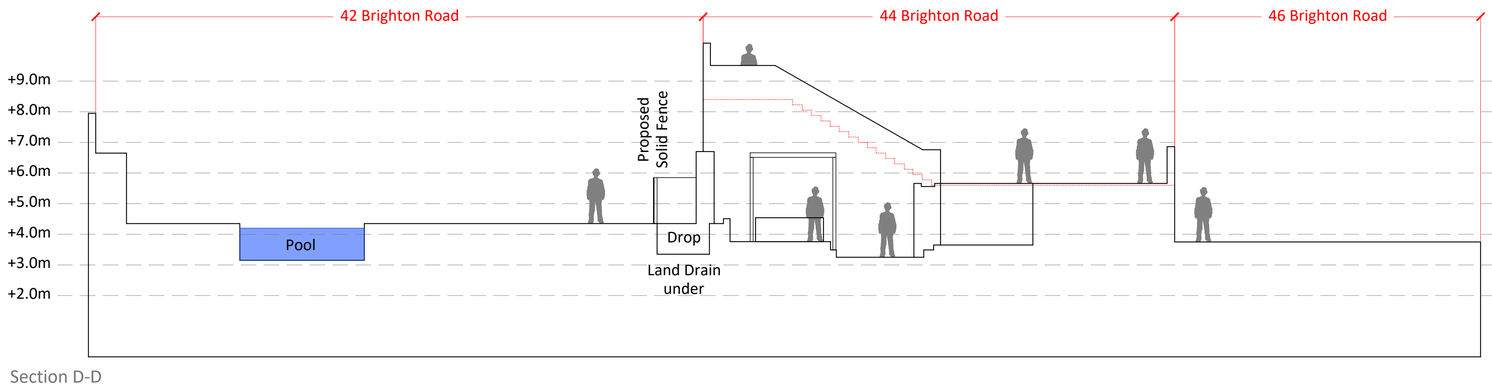

Section D-D

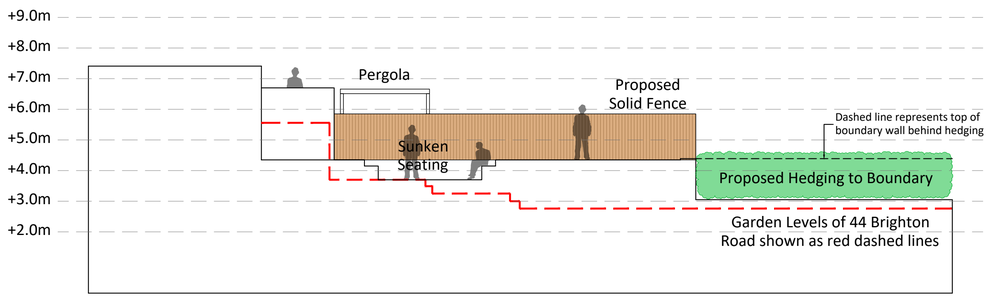

Section E-E

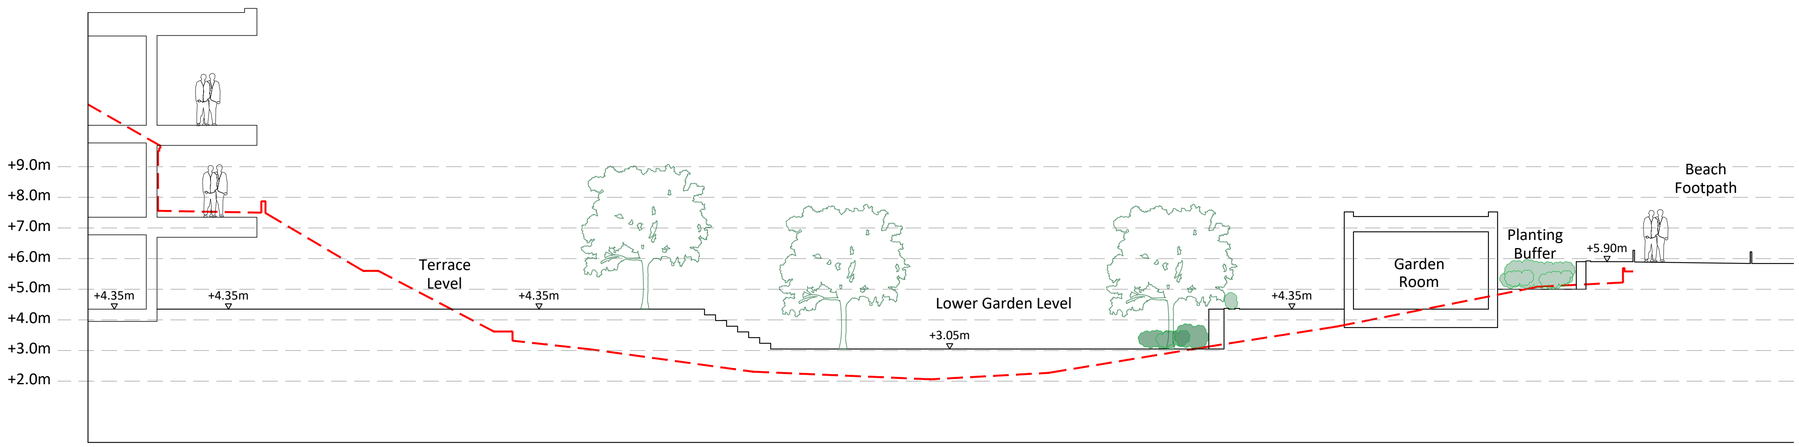

Section F-F

Copyright of this drawing remains the sole property of Domus Architecture unless otherwise assigned in writing. Do not scale from this drawing, figured dimensions are to be worked in all cases with any discrepancies reported to Domus prior to commencement of any work. Only the original drawing should be relied on.

Scale Bar:

0 1 2.5 5 10
1:100

North Point:

Revision	Date	Description	Checked
A	04/07/24	Lower Garden level reduced by 400mm, as agreed with local planning authority. Landscape scheme added.	JT
B	04/07/24	Trees added to suit proposed landscape scheme.	JT
C	16/08/24	Hedge behind sunken seating removed as requested by Planning Officer	PS

DOMUS architecture

One Campbell Street
Leeds
LS28 6DP

T: 0113 518 1010
E: info@domusarchitecture.co.uk
W: domusarchitecture.co.uk

Project: Proposed Replacement Dwelling

Site Address: 42 Brighton Road, Lancing BN15 8ET

Client: Mr Bernard

Title: Proposed Sections
Sheet 2 of 2

Date:	Scale:	Checked:
June 2024	1:100 @ A1	PS
Project:	**Dwg No:**	**Revision:**
1817	A3-13	C