


PROPOSED

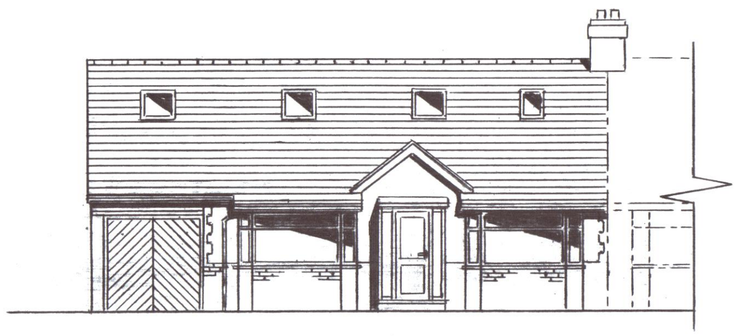


FRONT/NORTH ELEVATION
1:100

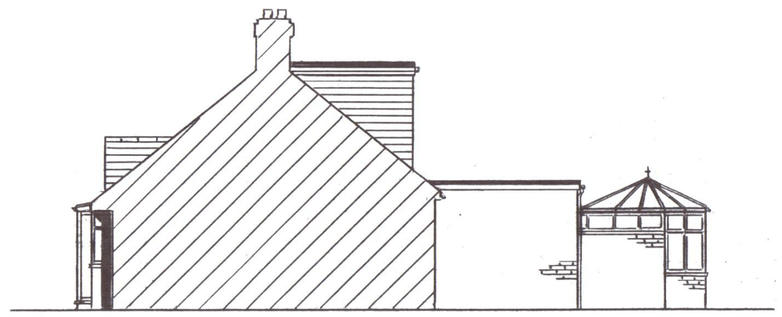


SIDE/WEST ELEVATION 1:100

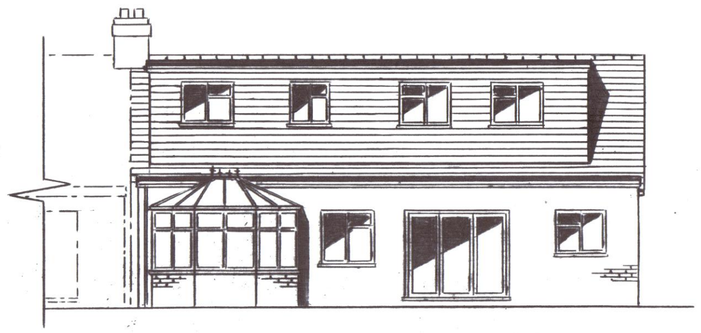


REAR/SOUTH ELEVATION 1:100

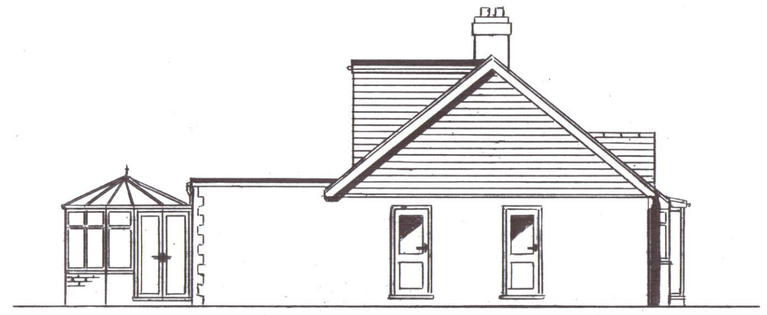

SIDE/EAST ELEVATION
1:100

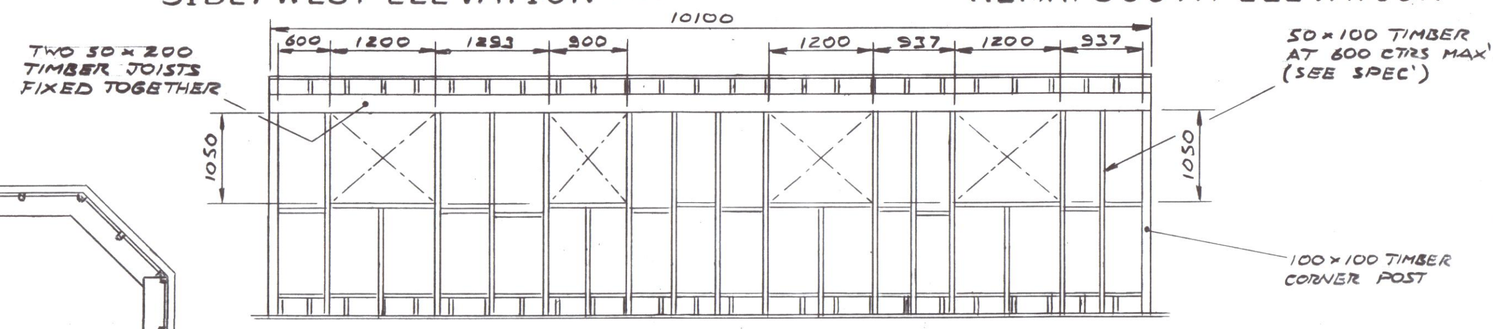


DORMER FRONT
1:50

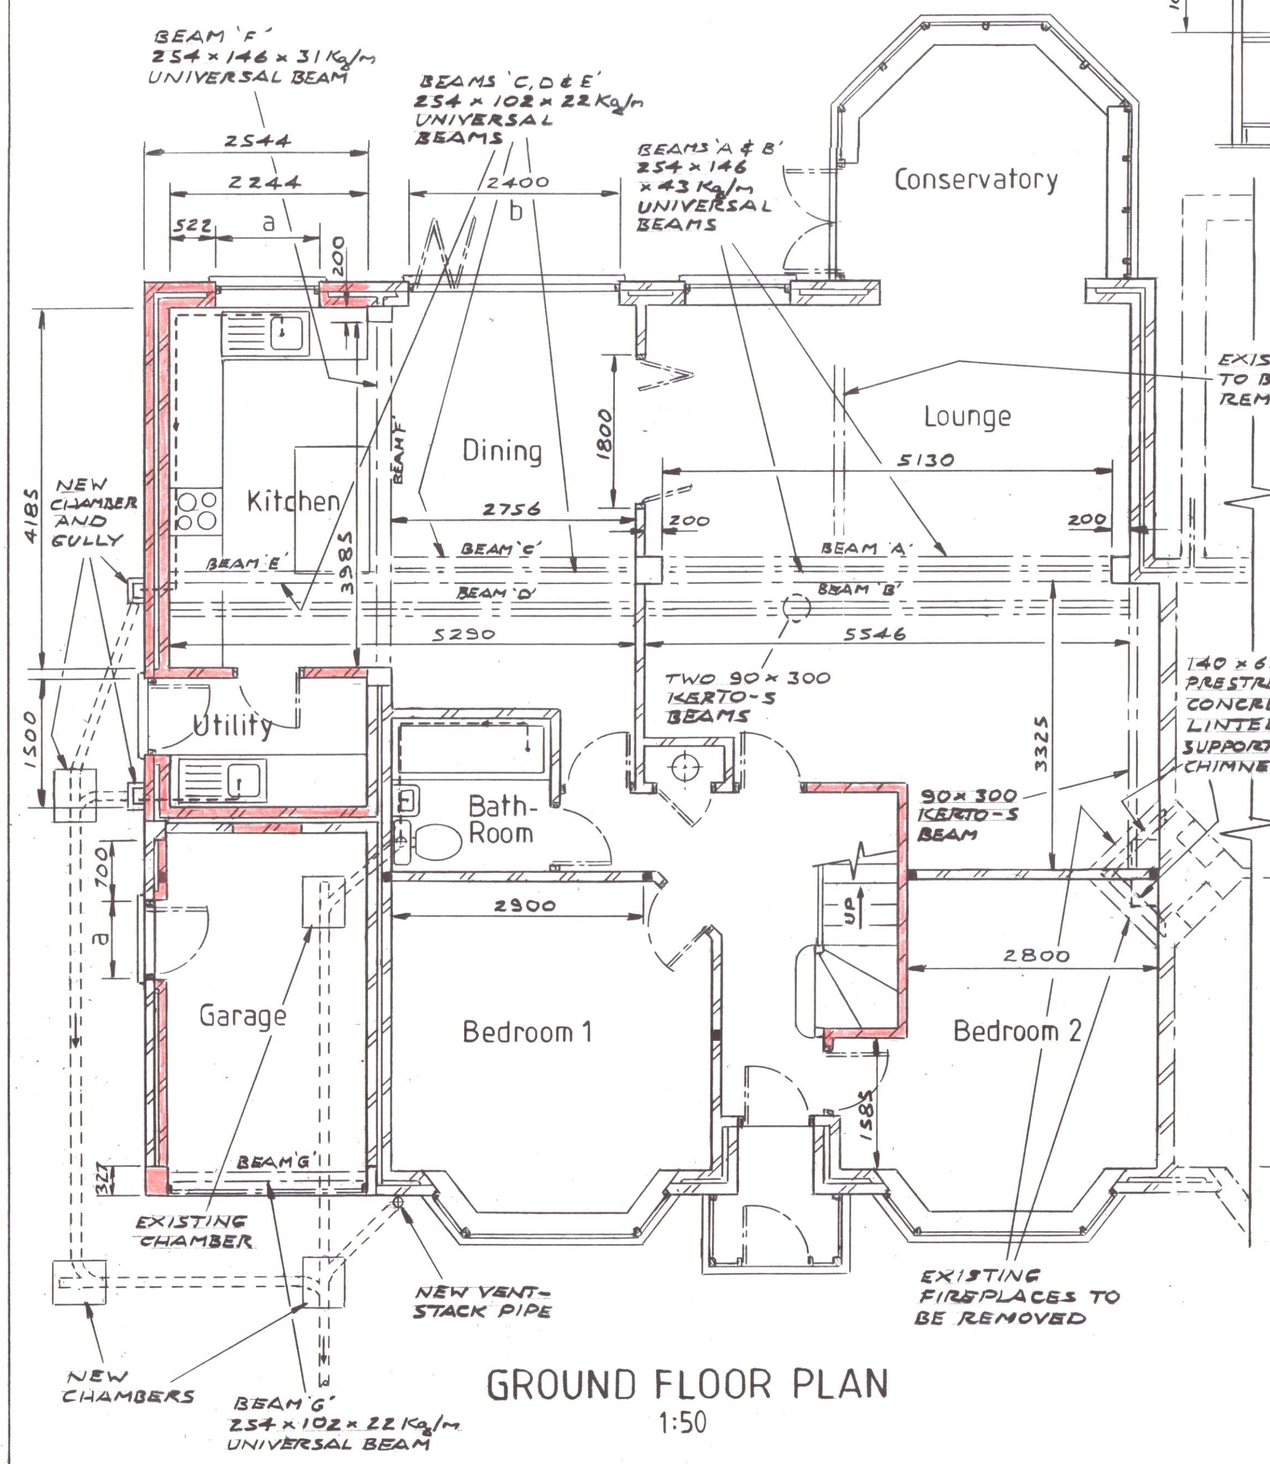


GROUND FLOOR PLAN
1:50

FIRST FLOOR PLAN
1:50

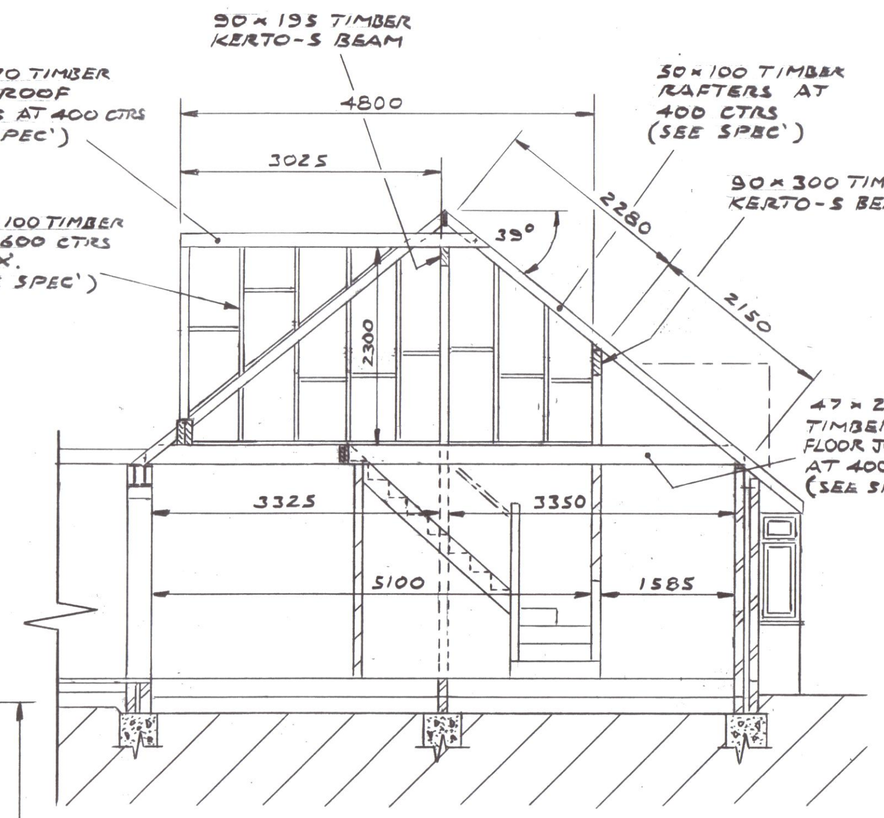

SECTION A-A
1:50

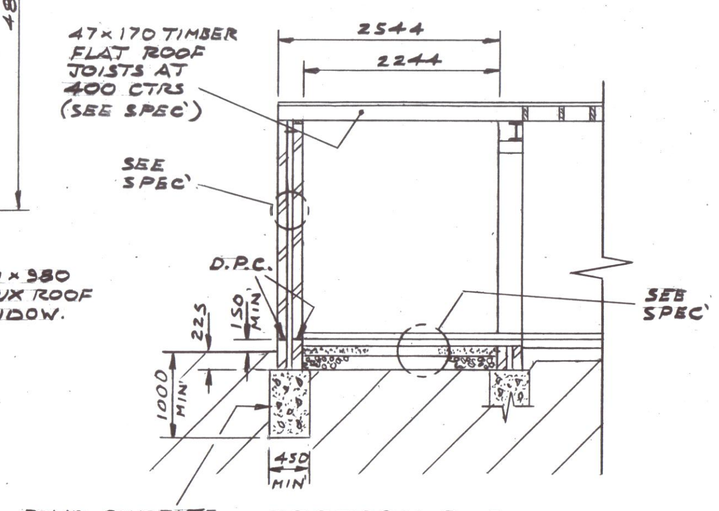

SECTION B-B
1:50

0 1 2 3 4 5 6 7 8 9 10
1:100 Metres

0 1 2 3 4 5 6 7 8 9 10
1:50 Metres

Reference
(5)01/1970 - CONSTRUCTION NOTES AND TECHNICAL SPECIFICATION.
DENRA/1970/1 - EXISTING FLOOR PLAN AND ELEVATIONS.
SITE LAYOUT PLAN 1:500
LOCATION PLAN 1:1250

Copyright ©	
Scale	1:50 & 1:100
Drawn	
Date	April 2023

DENRA DESIGN Ltd
Tel: 07973 911 870
denra.design@outlook.com

Title
PROPOSED LOFT CONVERSION WITH REAR DORMER AND ROOF EXTENSION FORMING GABLE-END TOGETHER WITH GROUND FLOOR EXTENSION AND INTERNAL ALTERATIONS AT 20 SUNNINGDALE ROAD, WORTHING, WEST SUSSEX, BN13 2NF.

Rev.	Rev.	Sheet Size A1	DIMENSIONS IN MILLIMETRES

Drg No. DENRA/1970/2 Rev. B