

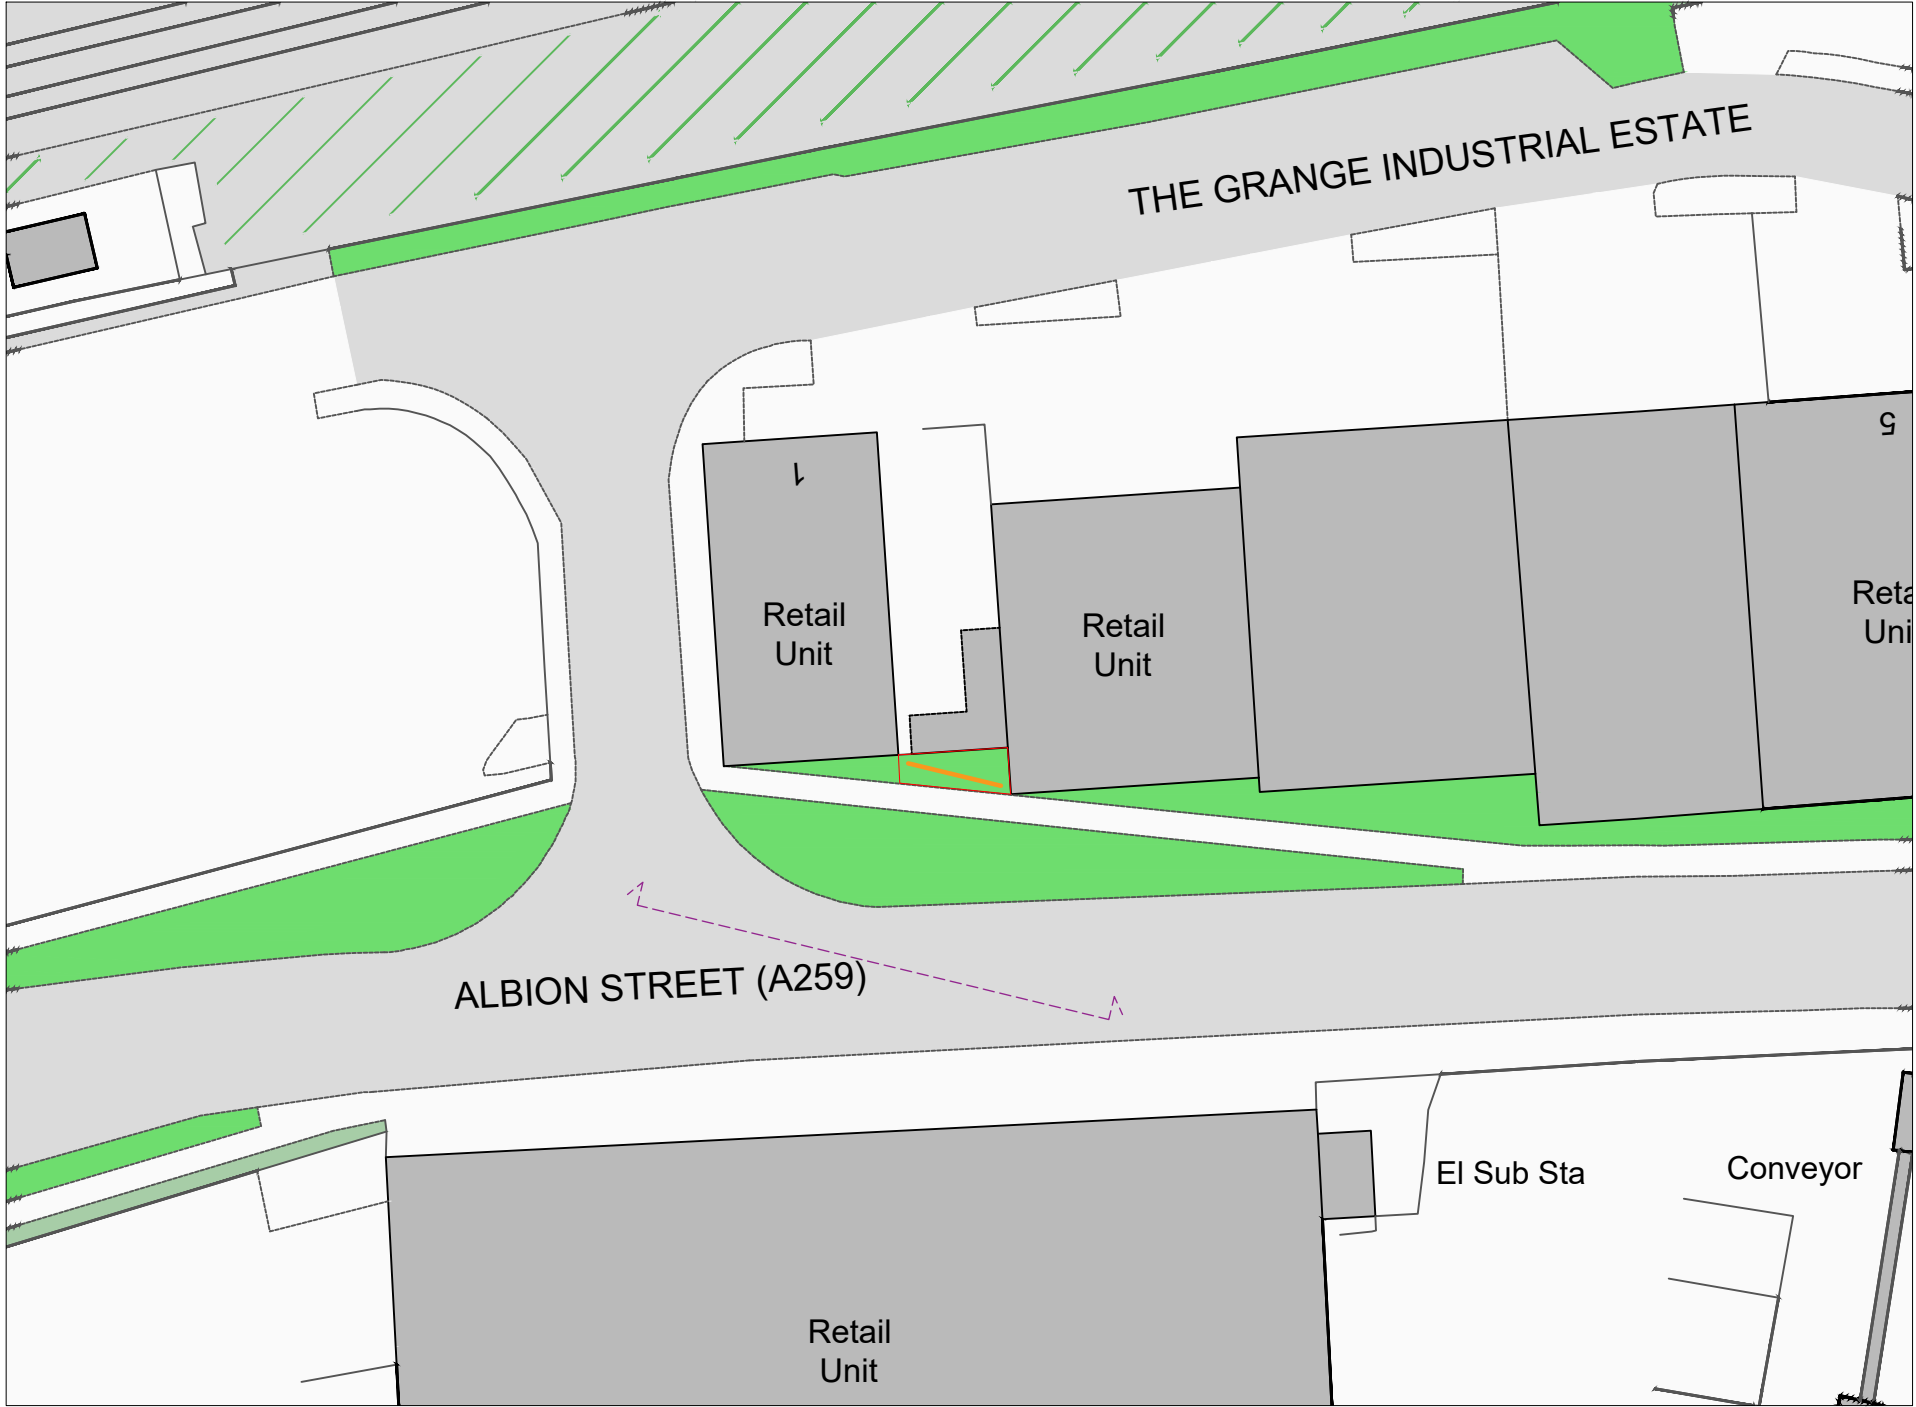


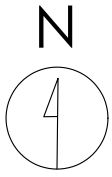

Crown copyright and database rights (2026) OS (100063368)

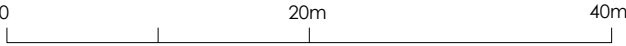

Title
Existing Site Plan

Address
Unit 1, Grange Industrial Estate, Albion Street, Southwick, BN42 4EN

Client

Job No. 21979
Issued 26/01/26

Scale
1:500 @ A3

- Key**
- 1. Site Boundary
 - 2. Existing Advertising Panels to be Removed
 - 3. Elevation Line

All information is to be checked on site for accuracy and fit. Only drawings with WD status with the most recent revision are to be used for construction.