

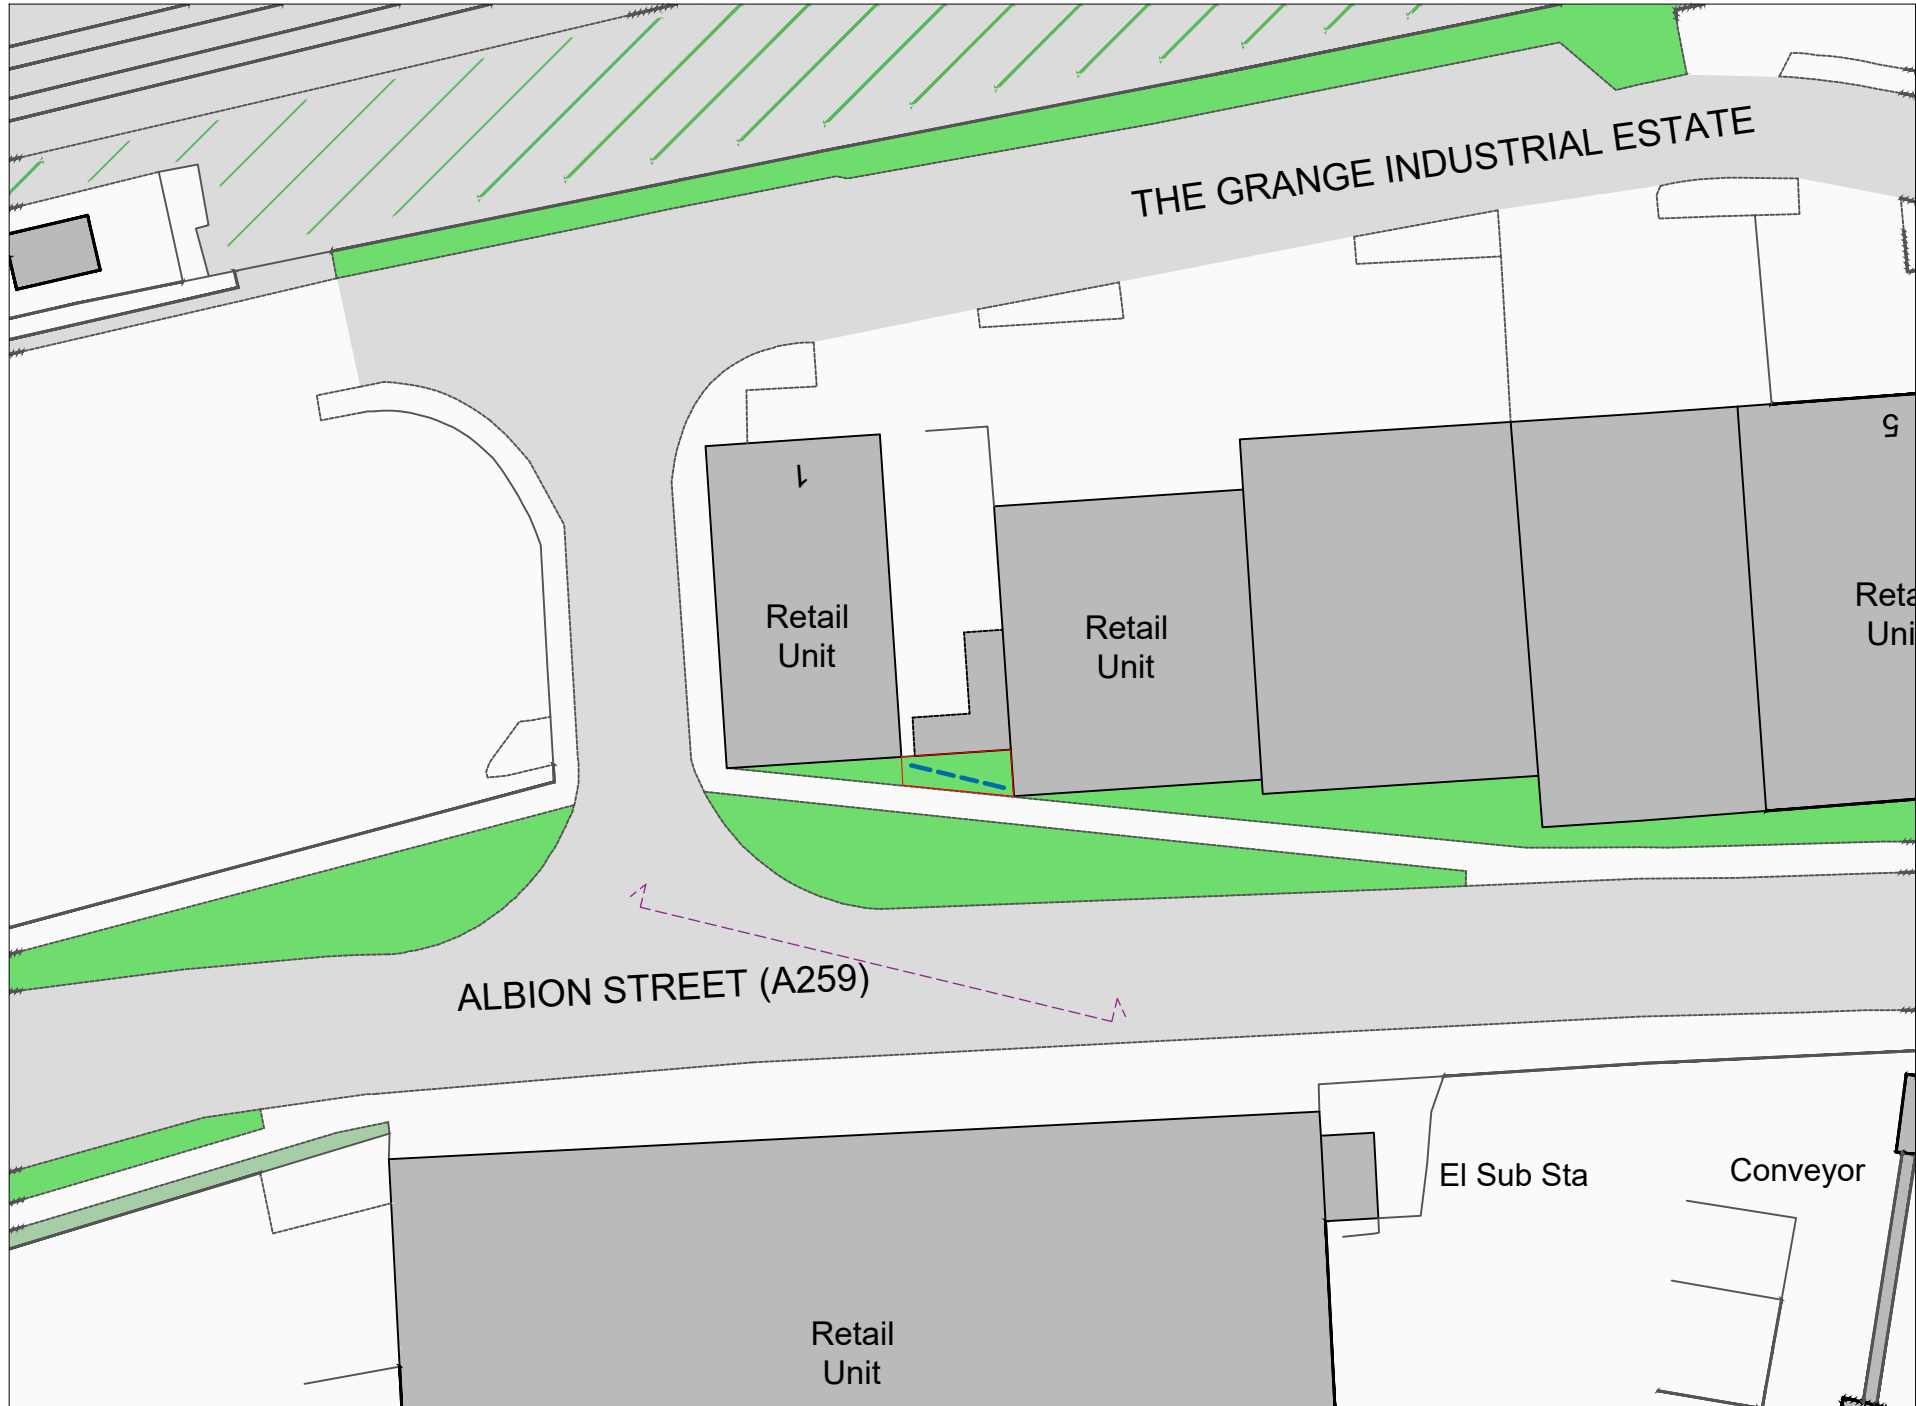


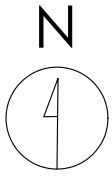

Crown copyright and database rights (2026) OS (100063368)

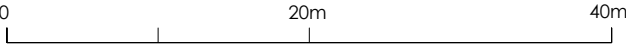

Title
Proposed Site Plan

Address
Unit 1, Grange Industrial Estate, Albion
Street, Southwick, BN42 4EN

Client

Job No.
21979

Issued
26/01/26

Scale
1:500 @ A3

Key

1.	Site Boundary
2.	Proposed Digital Display
3.	Elevation Line

All information is to be checked on
site for accuracy and fit. Only
drawings with WD status with the
most recent revision are to be used
for construction.