




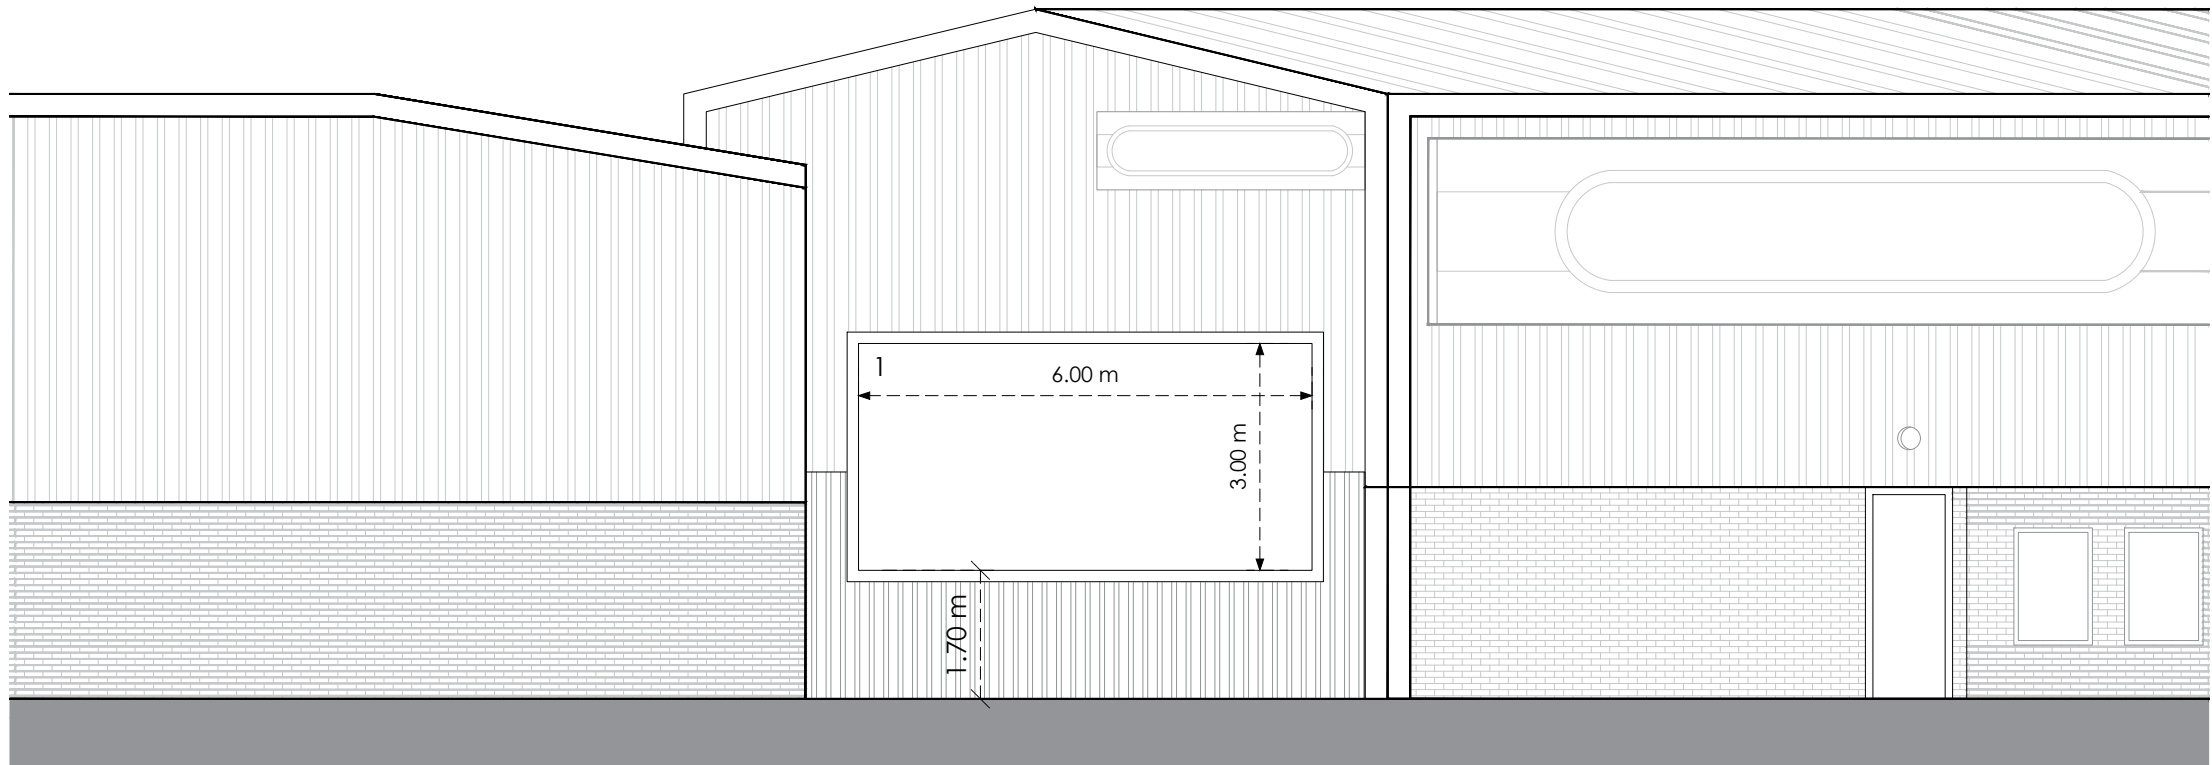


Front

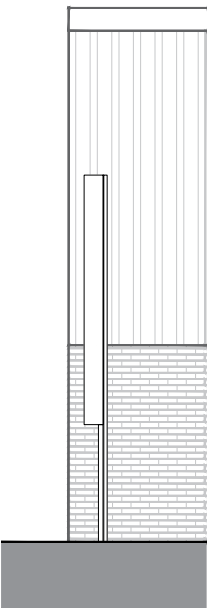

Side
Existing

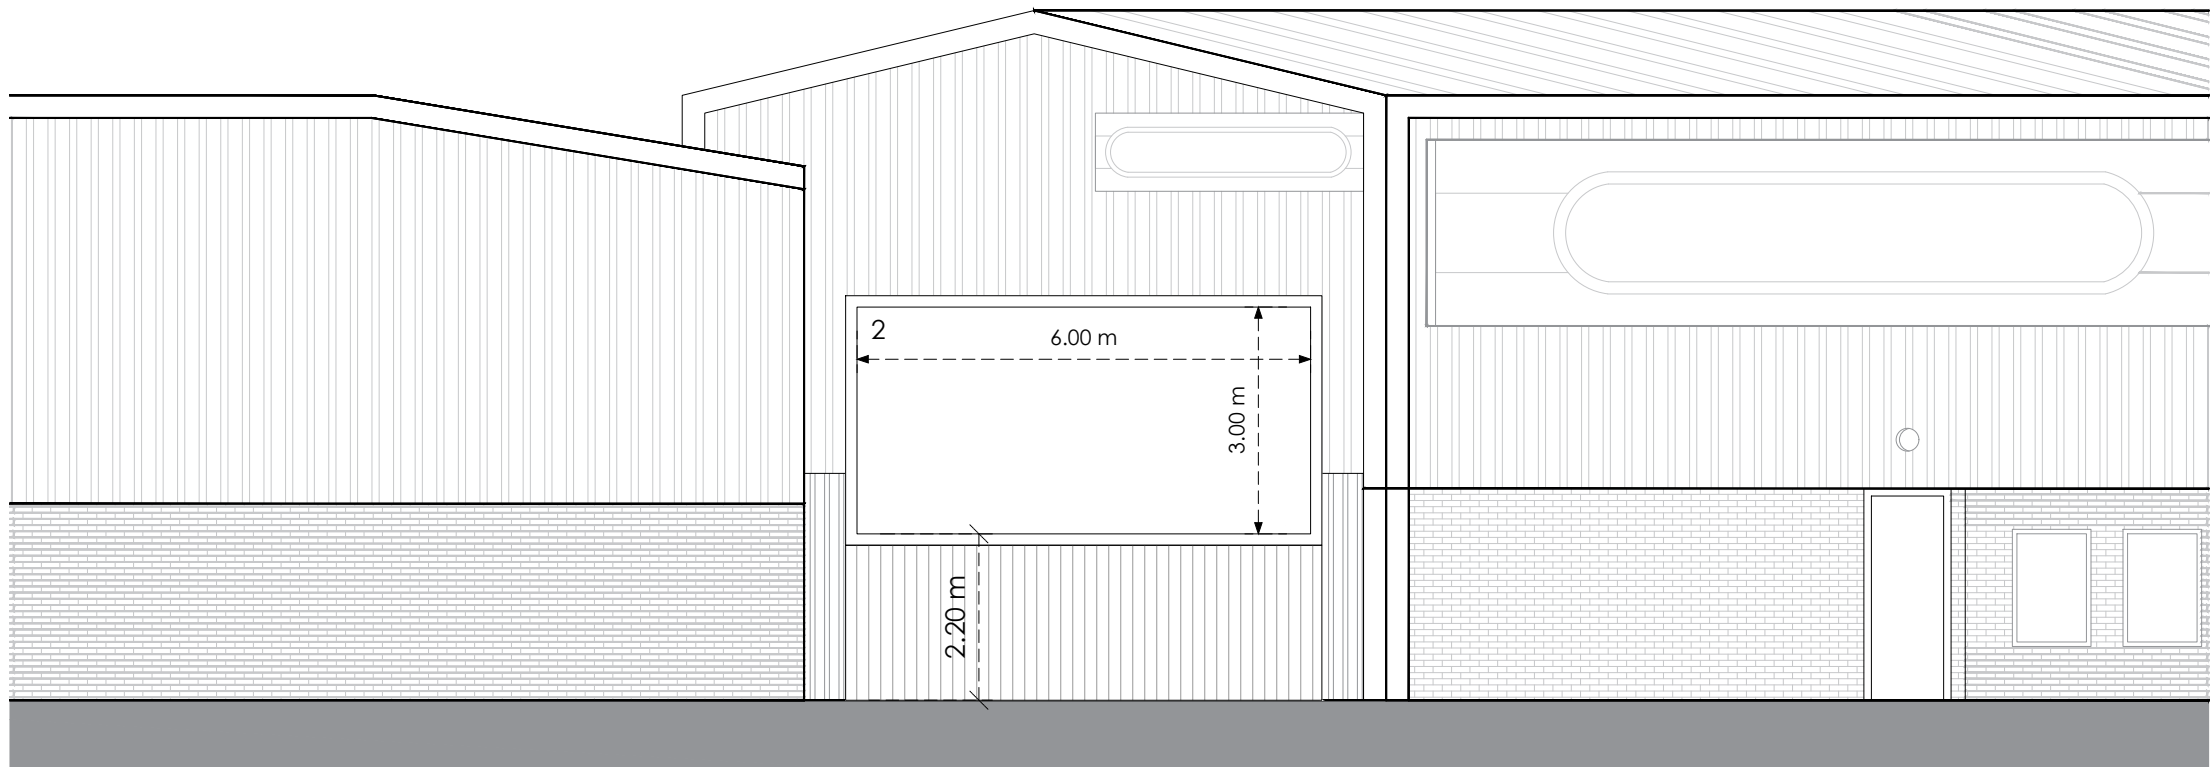

Front

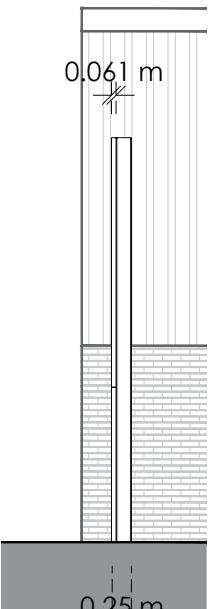

Side
Proposed

0 4m 8m

Title
Existing and Proposed Elevations

Address
Unit 1, Grange Industrial Estate, Albion Street, Southwick, BN42 4EN

Client

Job No. 21979
Issued 26/01/26

Scale
1:100 @ A3

- Key**
- Existing Advertising Panels to be Removed
 - Proposed Digital Display

All information is to be checked on site for accuracy and fit. Only drawings with WD status with the most recent revision are to be used for construction.