


0m 5m 10m 20m 30m

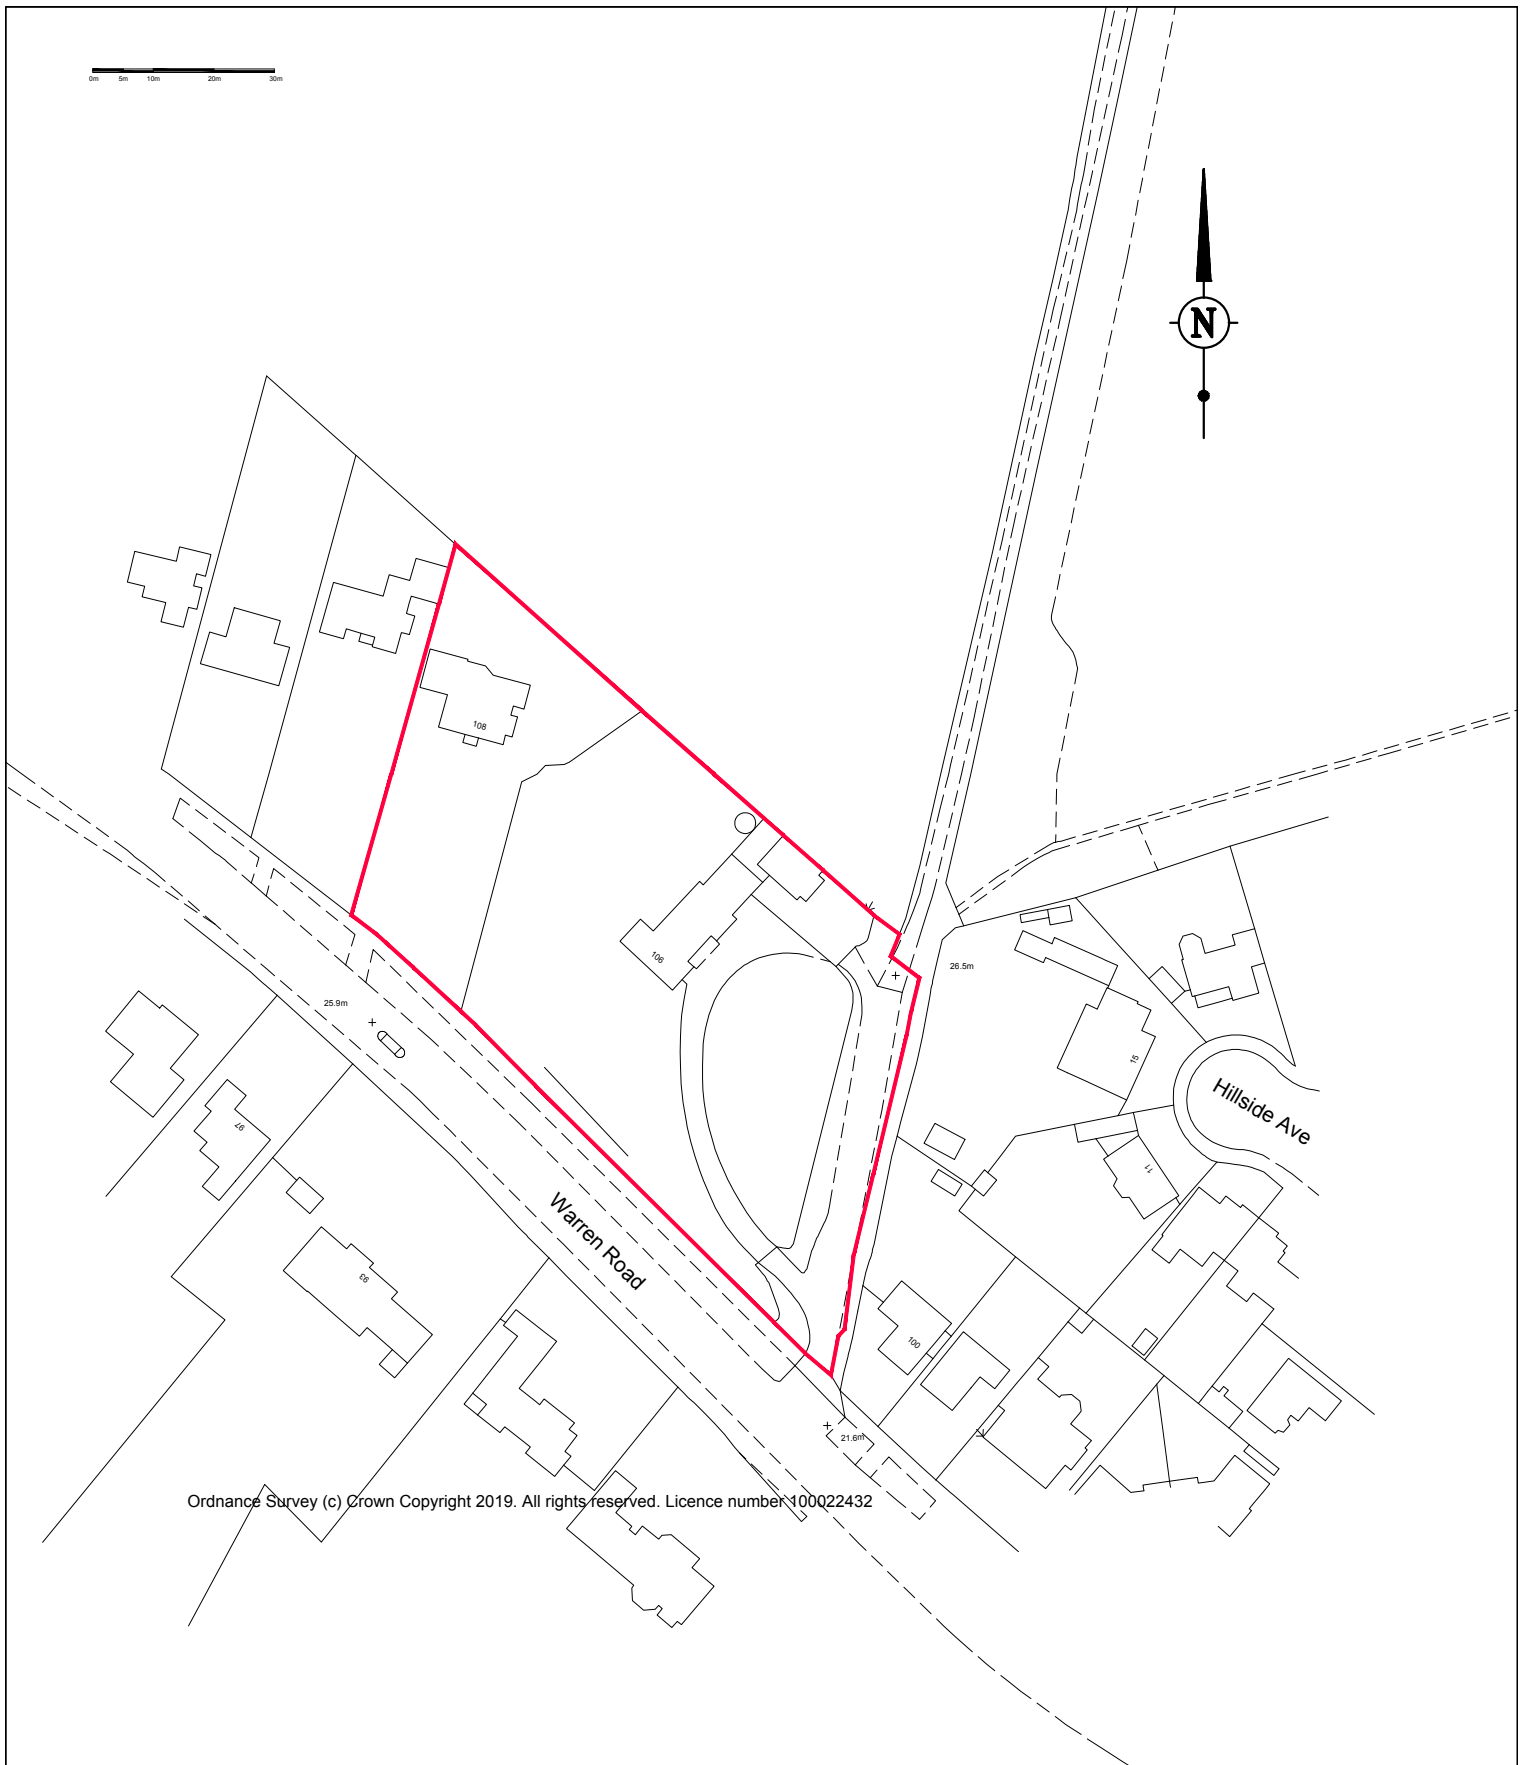

Ordnance Survey (c) Crown Copyright 2019. All rights reserved. Licence number 100022432

ASPIRE
LAND | PLANNING | PROPERTY

Aspire LPP
Castle Court, 41 London Road,
Reigate, Surrey,
RH2 9RJ

Tel: 01737 735005

CLIENT

PROJECT

**106-108 WARREN ROAD
WORTHING BN14 9QX**

DRAWING TITLE

LOCATION PLAN

Do not scale from this drawing, except for planning purposes.
All dimensions to be checked by the Contractor prior to commencement of works on site. Any discrepancy or suggested modification to be reported to Aspire LPP immediately.

CHECKED PROPOSAL	APPROVED PROPOSAL	CLIENT APPROVED	ENGINEER APPROVED	DRG STATUS
				PLANNING
DRAWN BY: GF	SCALE 1:1250 A4	JOB REFERENCE: ASP-CH-002	DRG No. PL-001	REV. B