


EXISTING ELEVATIONS

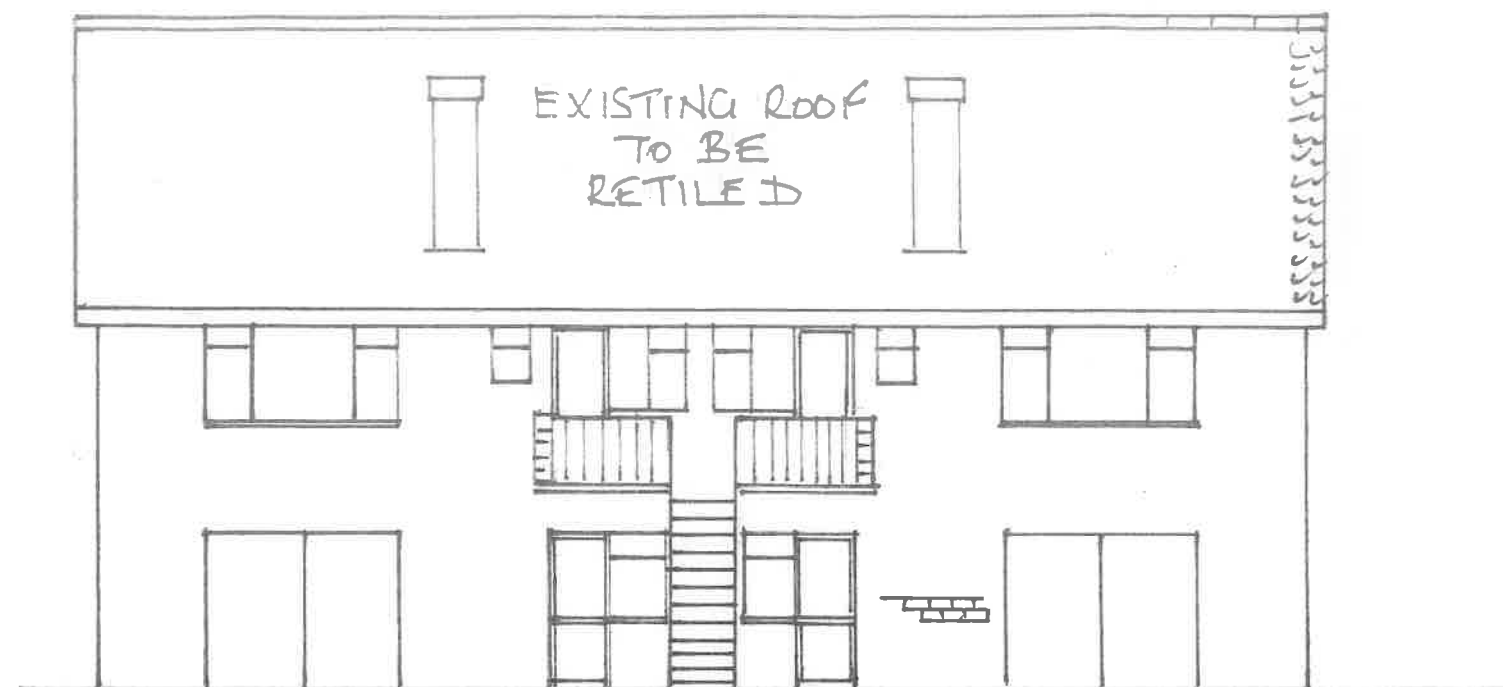


SOUTH



EAST



NORTH

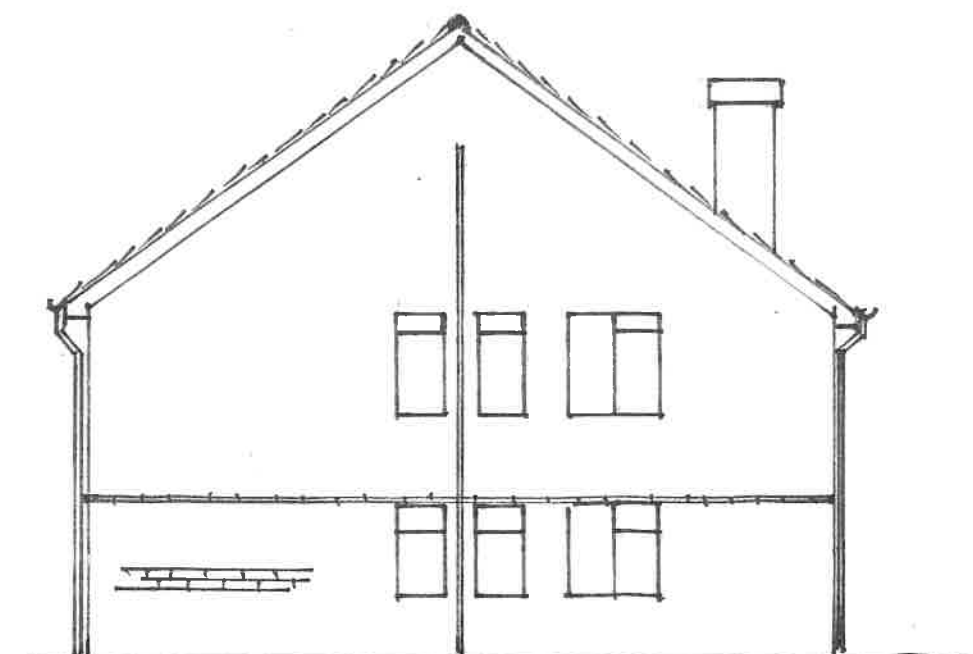

WEST