


5-8 STOCKS HOUSE WEST STREET PLAN 04G

SCALE: 1:10

PROPOSED ELEVATIONS

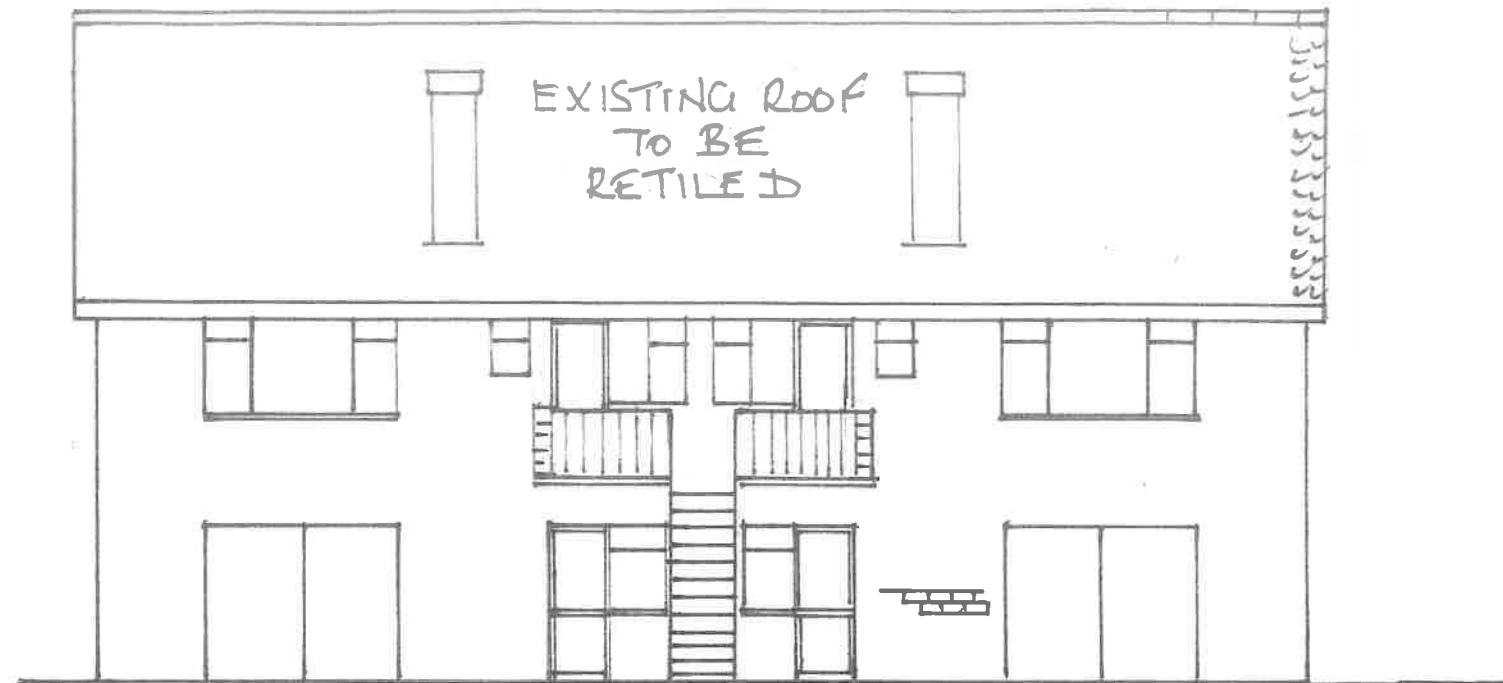

SOUTH



EAST



NORTH



WEST