FAO Sarah Greene

Re 26 Silverdale Drive

Sompting

ADUR & WORTHING
JAN 2018
PLANNING SERVICES

From Jan Adams.

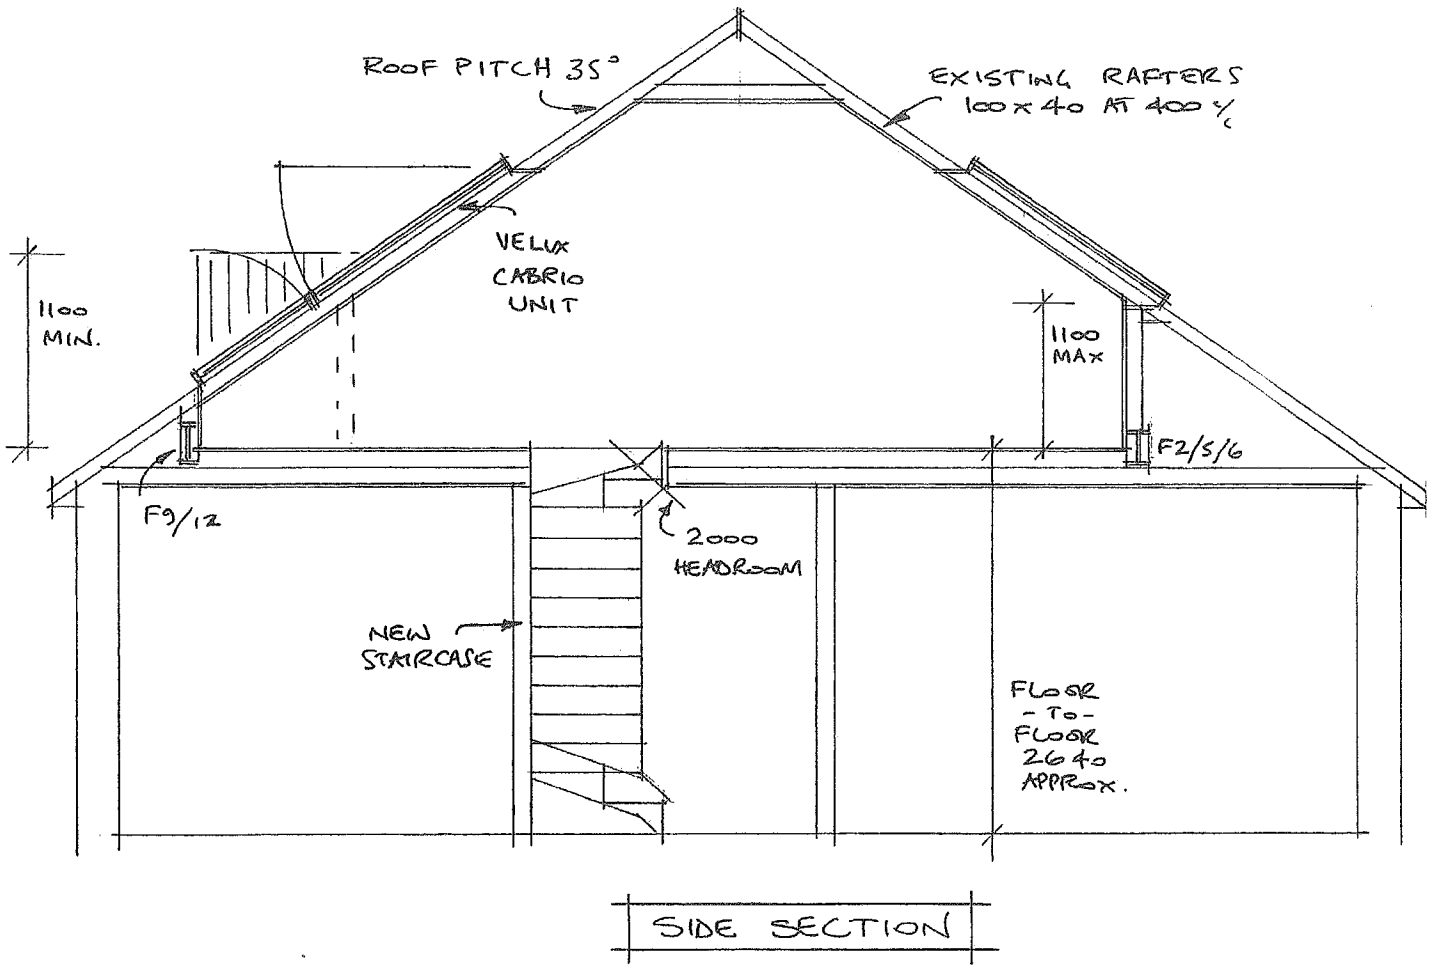

SIDE SECTION

26 SILVERDALE DRIVE, SOMPTING

SCALE 1/50.