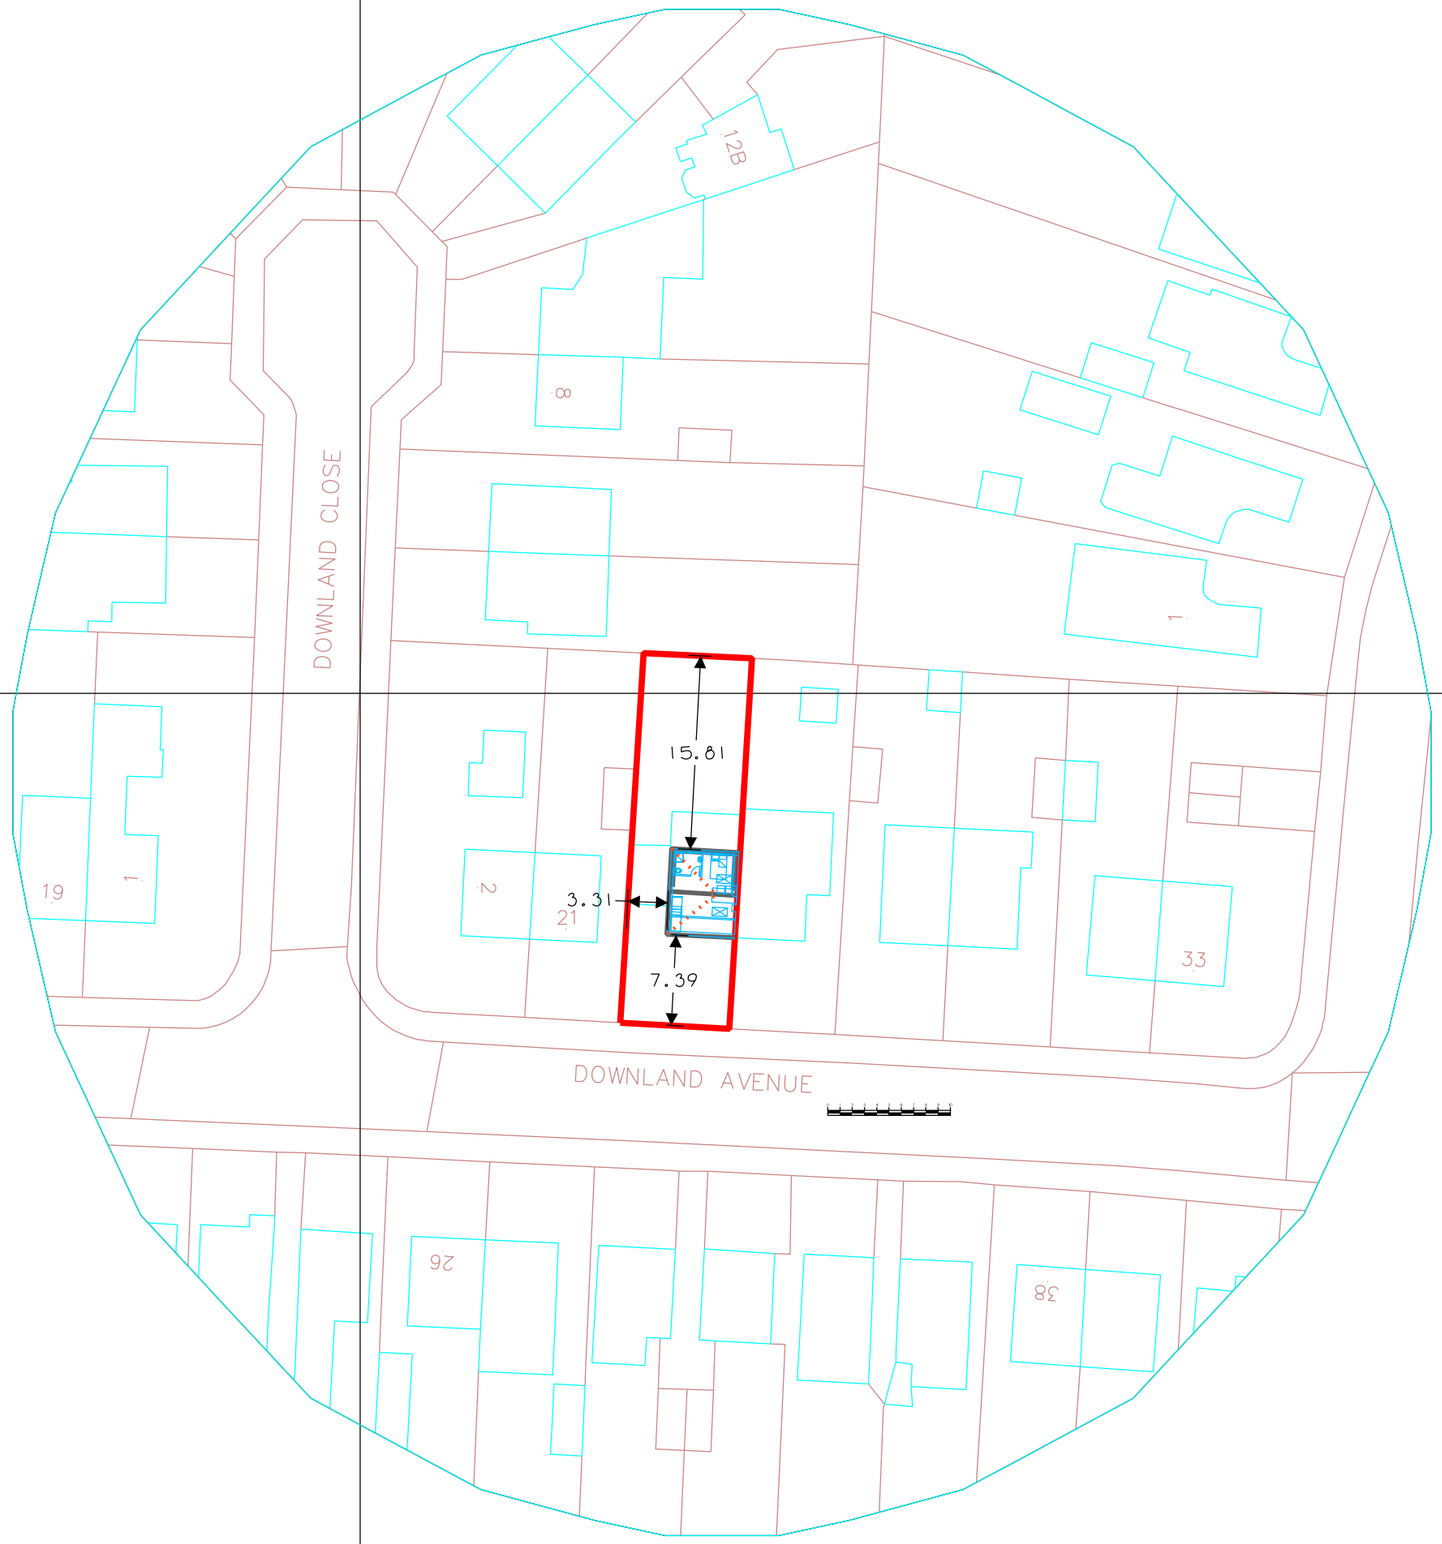

106

Project Number:
23DAB

Project Address:
23 Downland Avenue
Brighton

Description:
Block Plan

Rev	Description	Date

Drawing number	23DABBP
Date	14/07/15
Drawn by	MS
Checked by	
Scale	1:500@A3

SIG Design

SIG Design ©
Oakdene Business Centre
Cranes Close
Basildon
SS14 3JB

T: +44 (0)794 6795314
E: martin@sigdesign.co.uk
W: www.sigdesign.co.uk