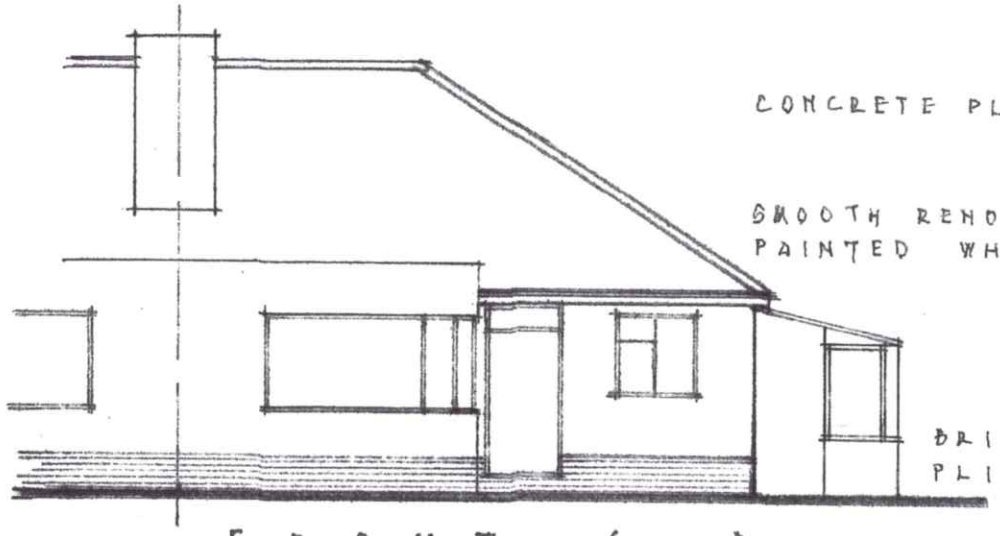

FRONT (EAST)

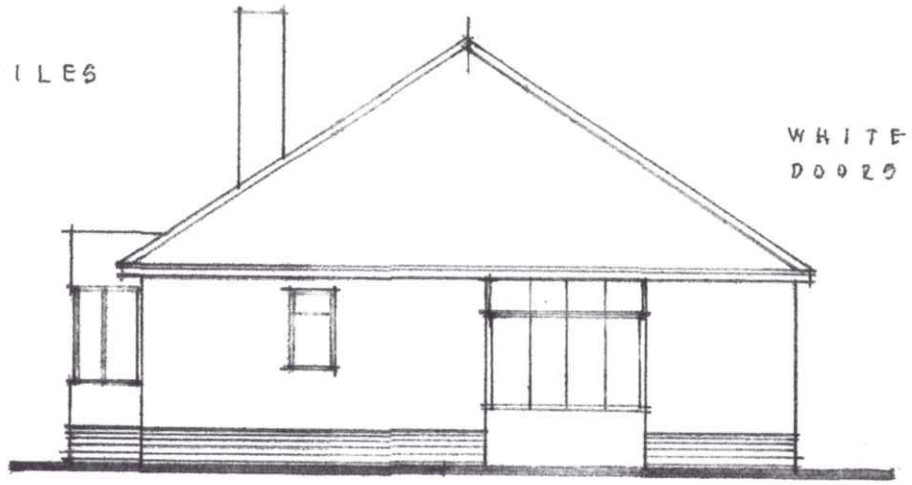

SIDE (NORTH)

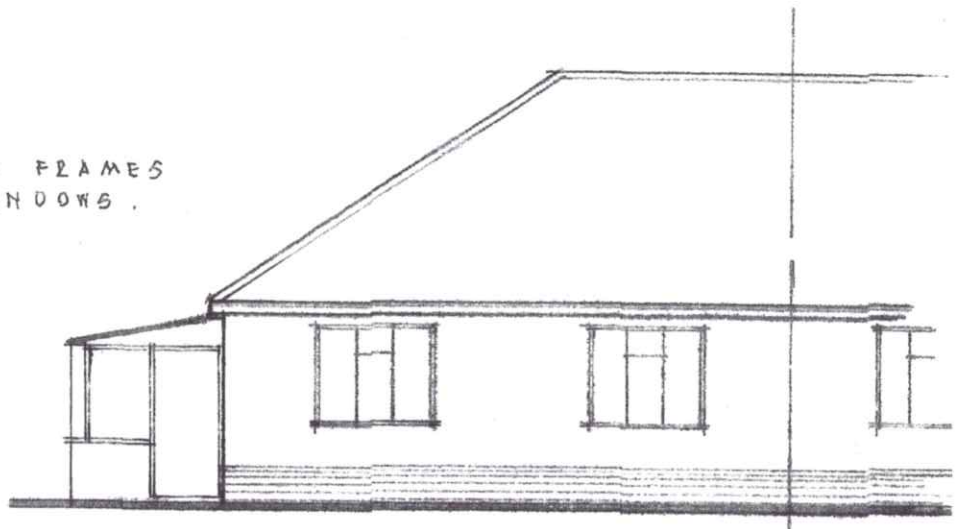

REAR (WEST)

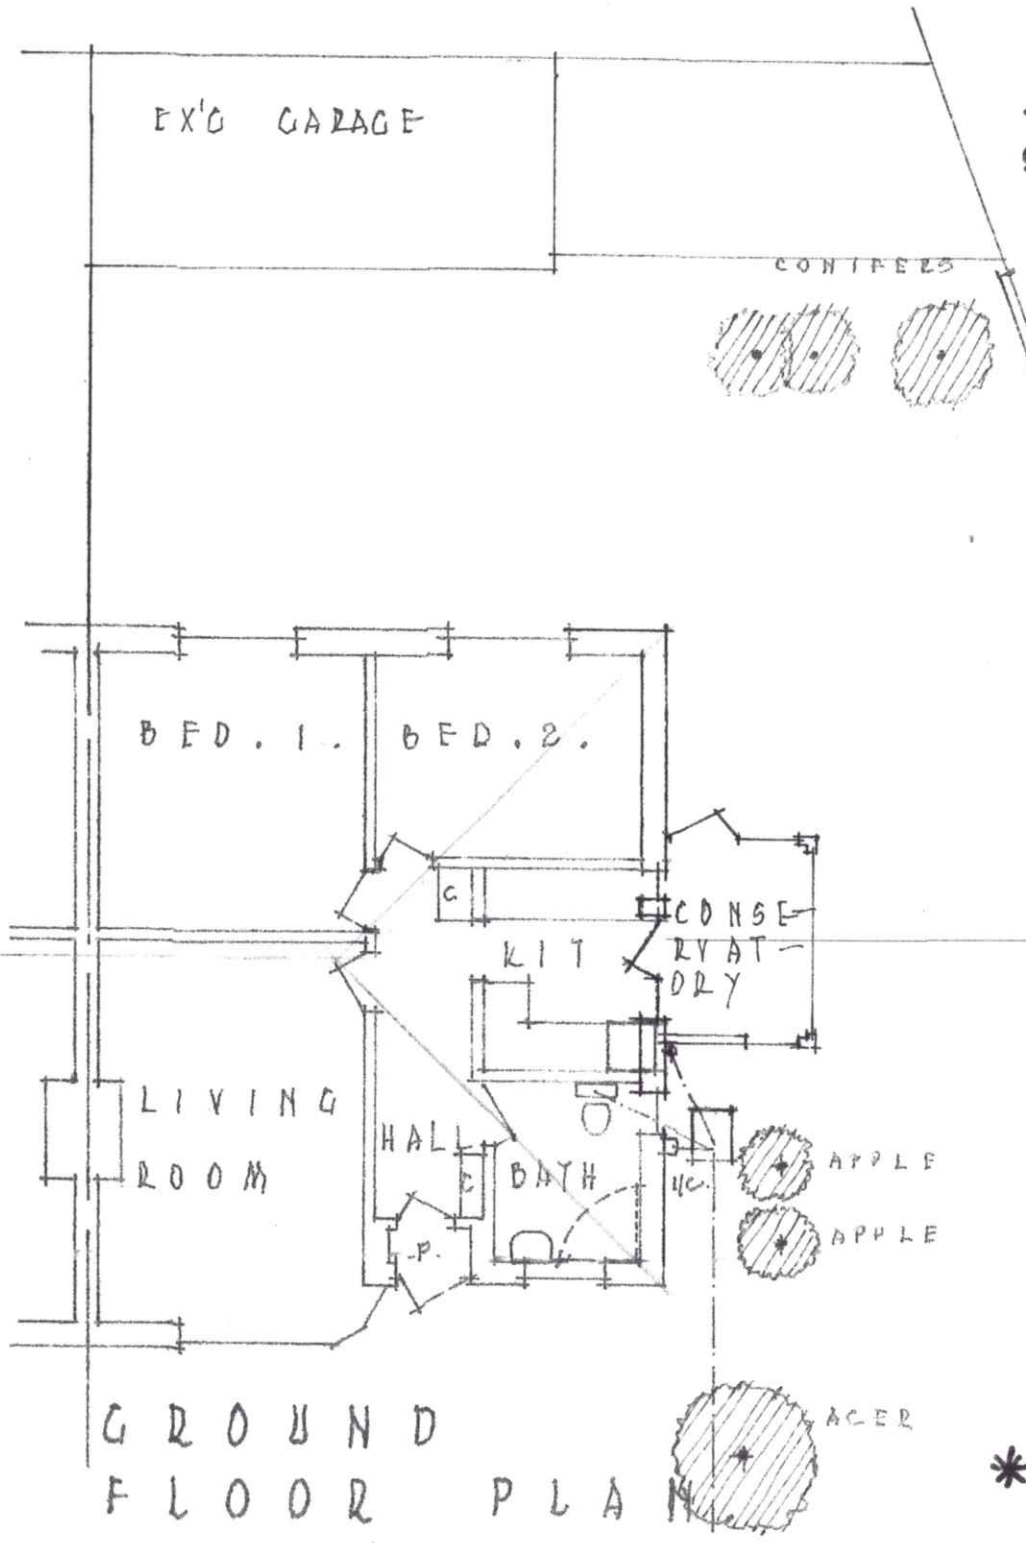

GROUND FLOOR PLAN

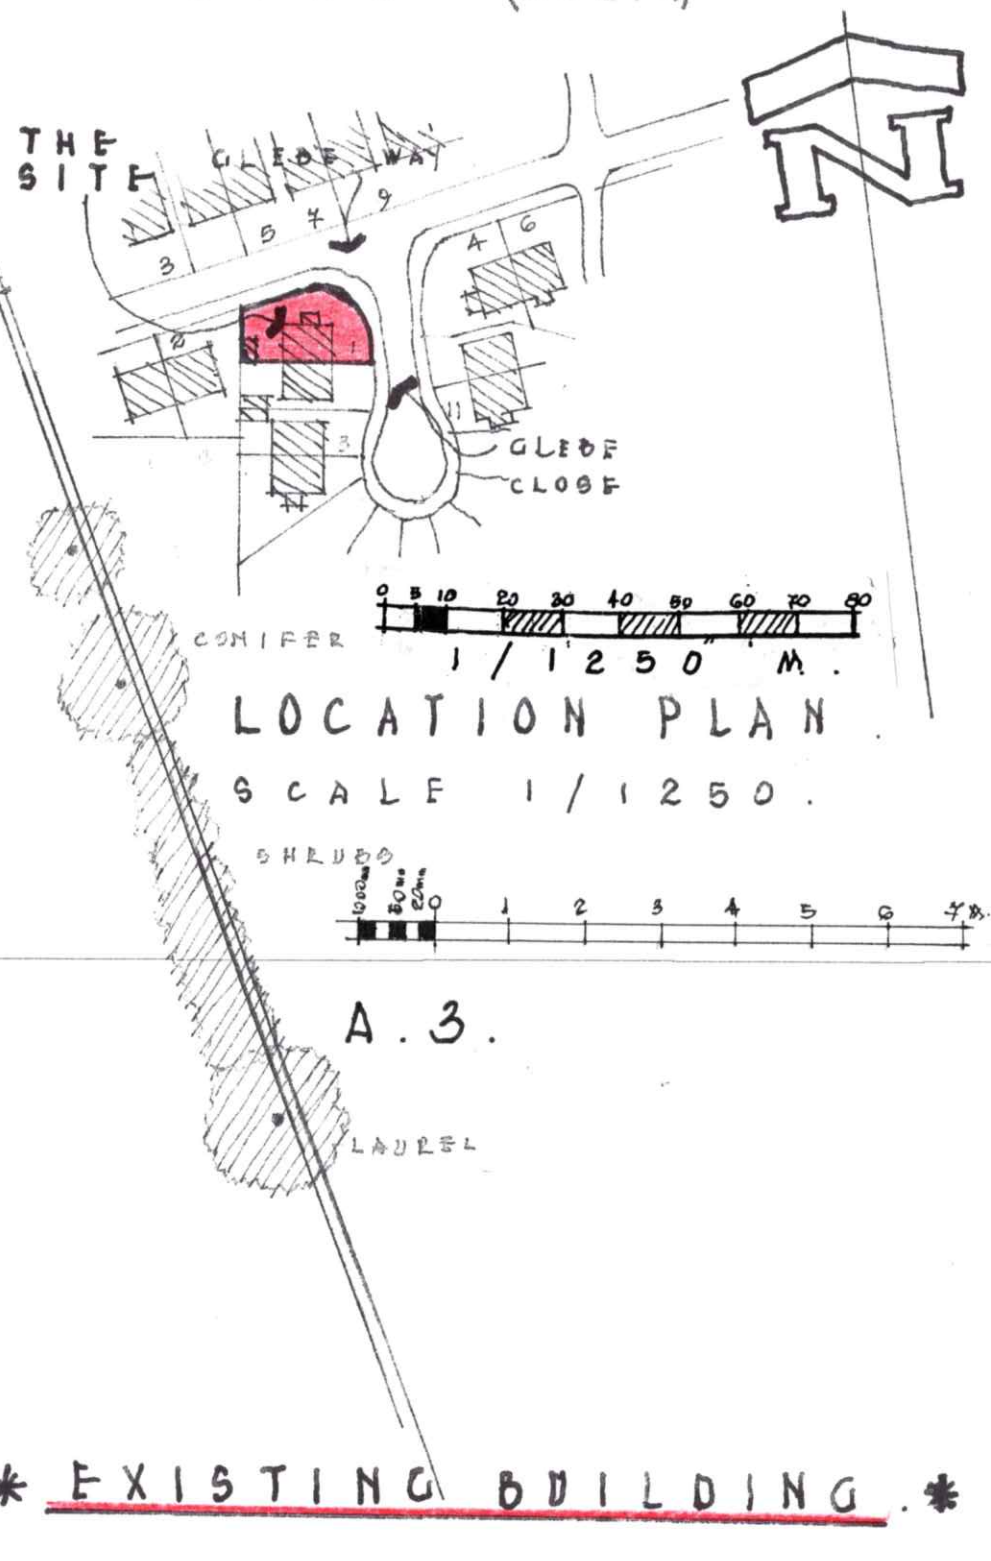

LOCATION PLAN

SCALE 1/1250.

A.3.

* EXISTING BUILDING. *

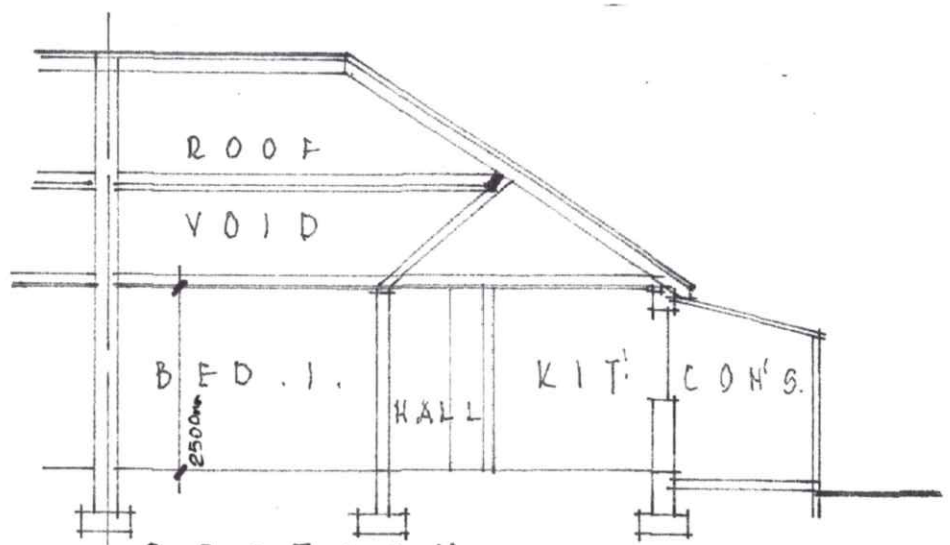

SECTION.

Single Storey Side Extension, 1. Glebe Close, Lancing. BN15. 9RW.

For •
Mr. J. Reynolds.

DRG• 21/18/1.

SCALE • 1/100. M.
DATE • JULY 2021.

GORDON F DIXON
19 DERWENT DRIVE
GORING BY SEA
WORTHING
WEST SUSSEX.
BN12 6LA
0785-7648-744.