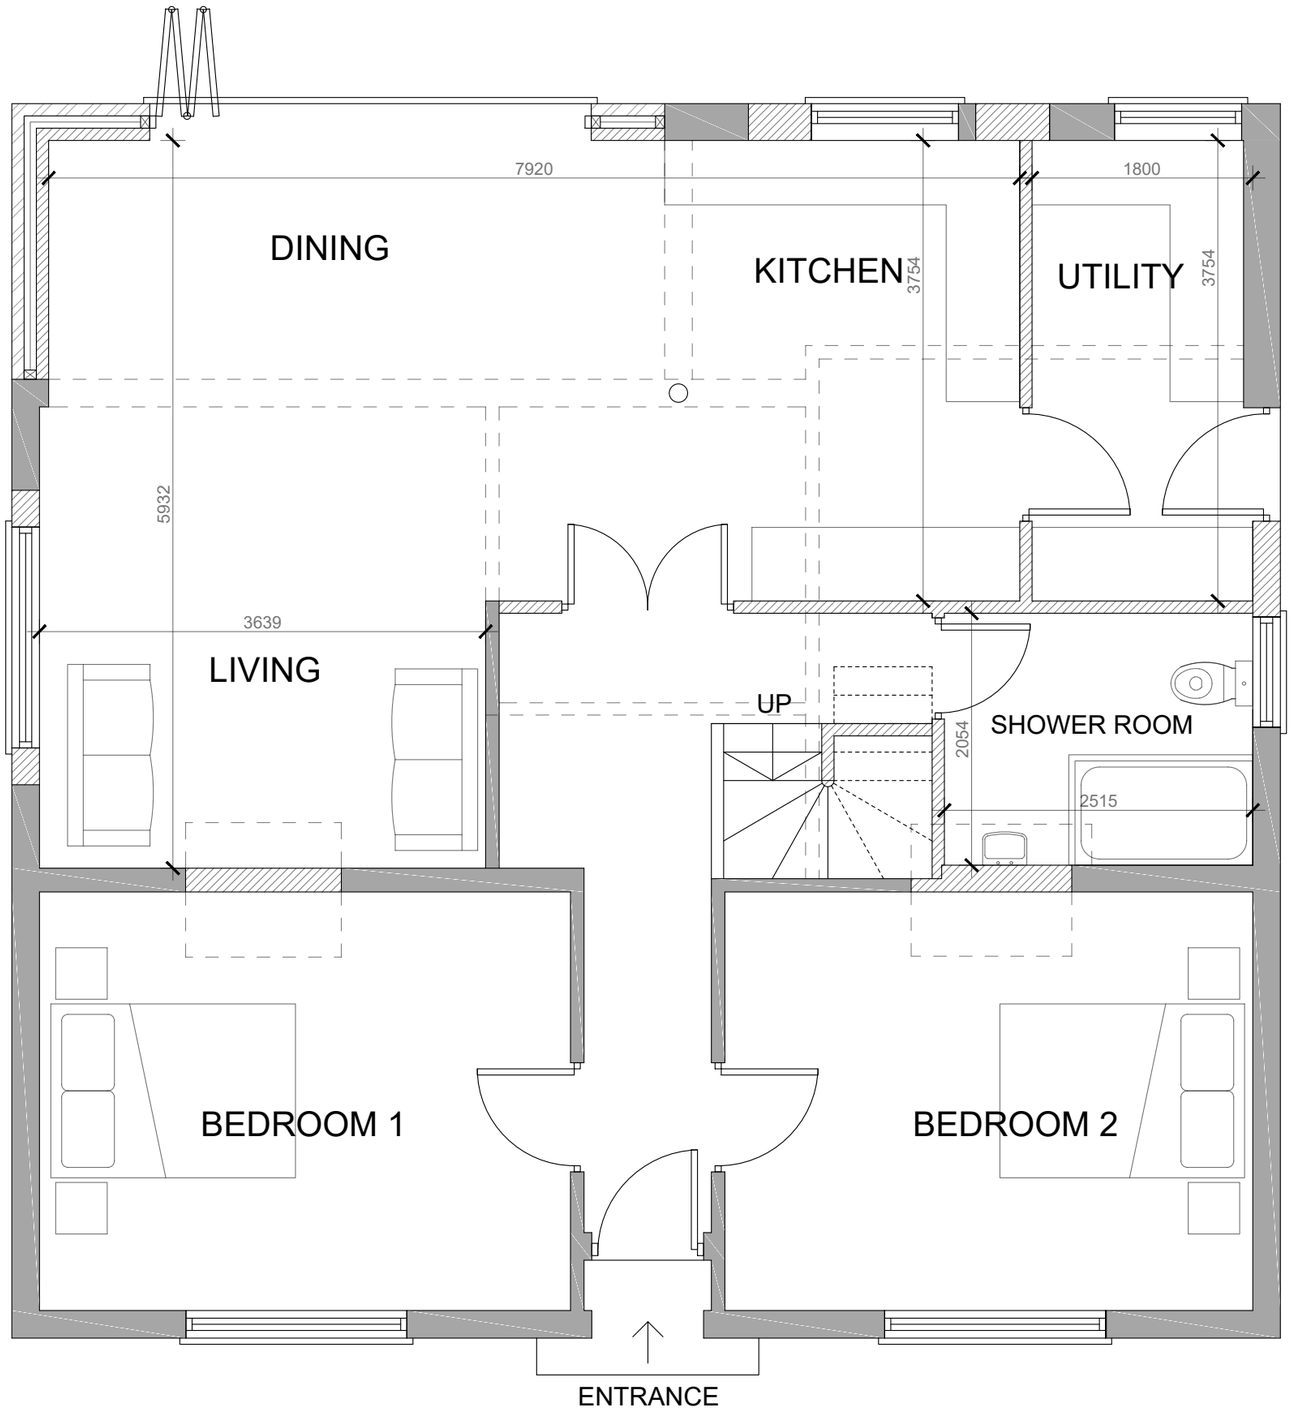


PROPOSED

GROUND FLOOR PLAN

0 0.5m 2.5m

CLIENT **Mr and Mrs Summerling**	SCALE **1:50 @ A3**	DATE **14.07.21**
PROJECT **No. 9 Irene Ave, Lancing, West Sussex, BN15 9NZ**	DRAWN **OE**	CHECKED **GB**
	DRAWING NO.	**106**
TITLE **Proposed Ground Floor Plan**	JOB NO. **–**	REVISION **A**