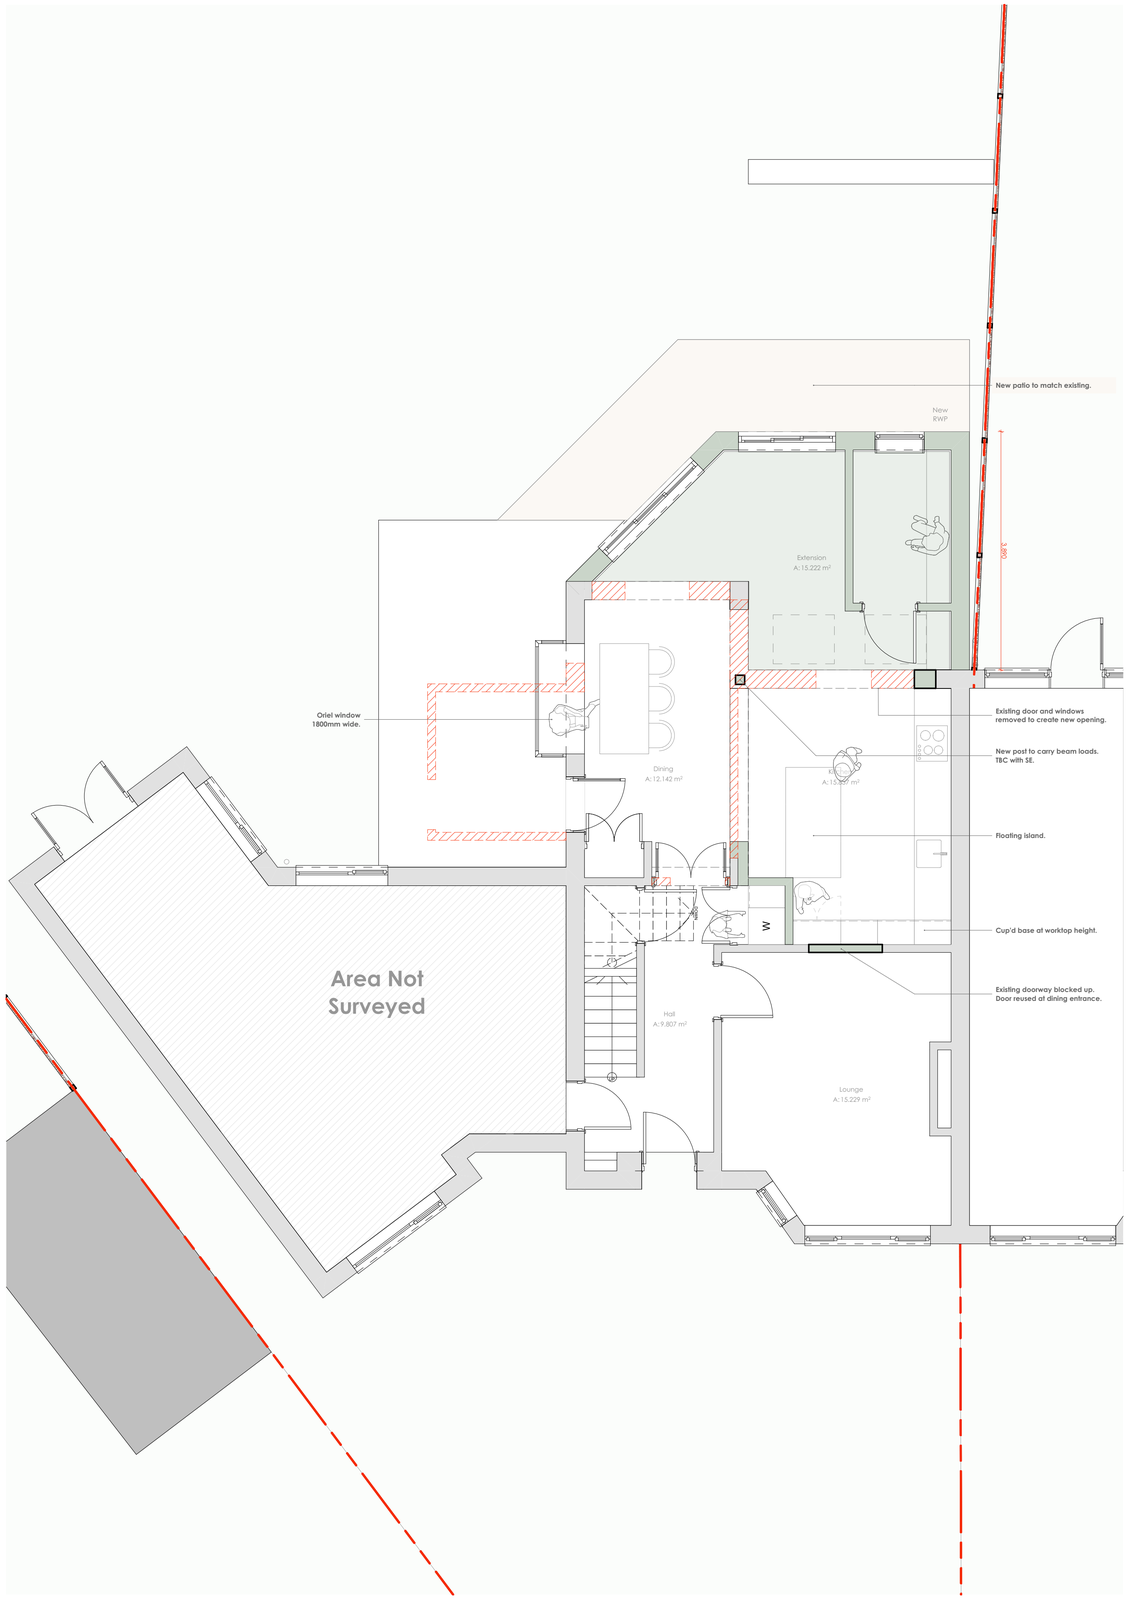

Proposed Ground Floor

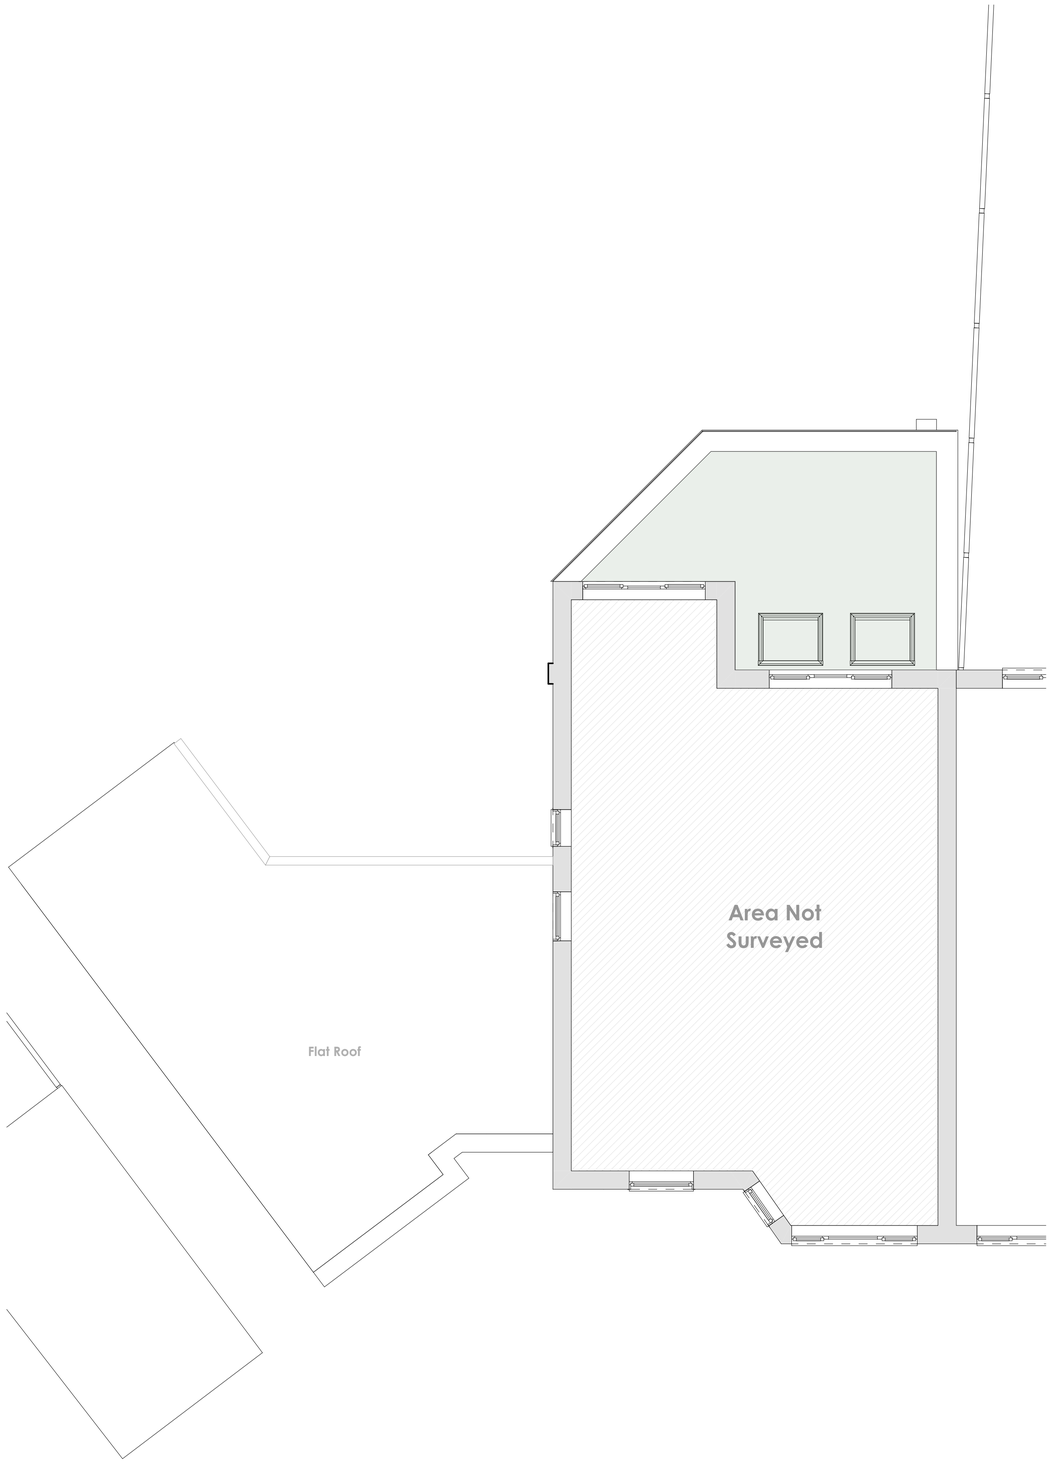

Proposed First Floor

Note: Drawing to be printed at A1

Do not scale off this drawing except for planning purposes.
Check all dimensions on site before any work commences.
All goods, materials and workmanship must conform to current building regulations, british standards and codes of practice.

Copyright of this drawing is to be retained by BaBa Atelier and must not be reproduced without written consent from the studio.

Scale @ 1-100
0m 1m 2m 3m 4m 5m

Existing

Proposed

Demolished

Outline of Demolished Elements

BaBa Atelier

Nutley Close

Project Phase:

PLANNING

Client:

Peter Akhurst and Lucy Ashby

Address:

19 Nutley Close,
Goring,
West Sussex.
BN12 4JZ

Description:

Proposed Ground and First Floor Plan

Scale:

1:50

Project | Drawing No:

010 | 311E