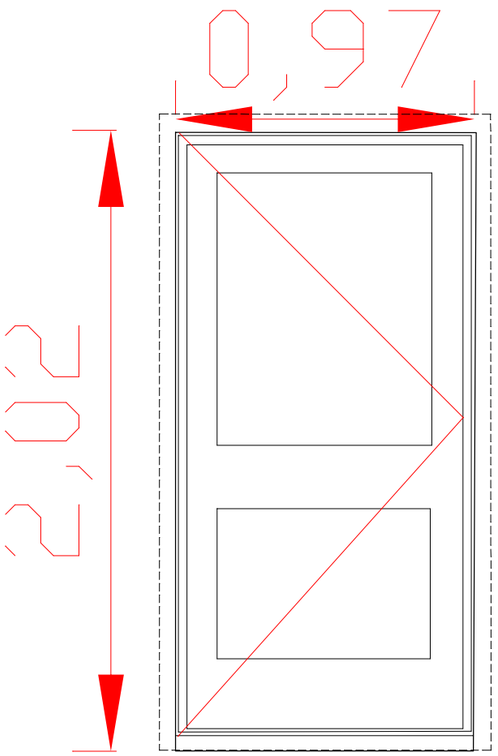
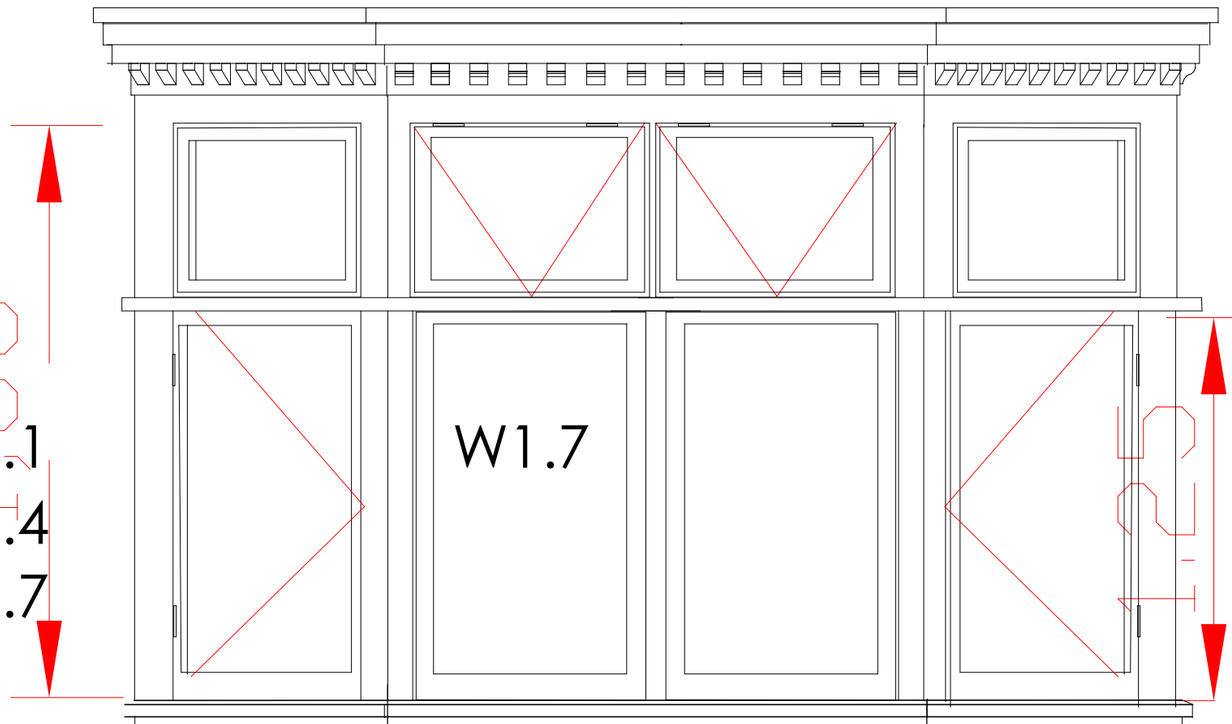
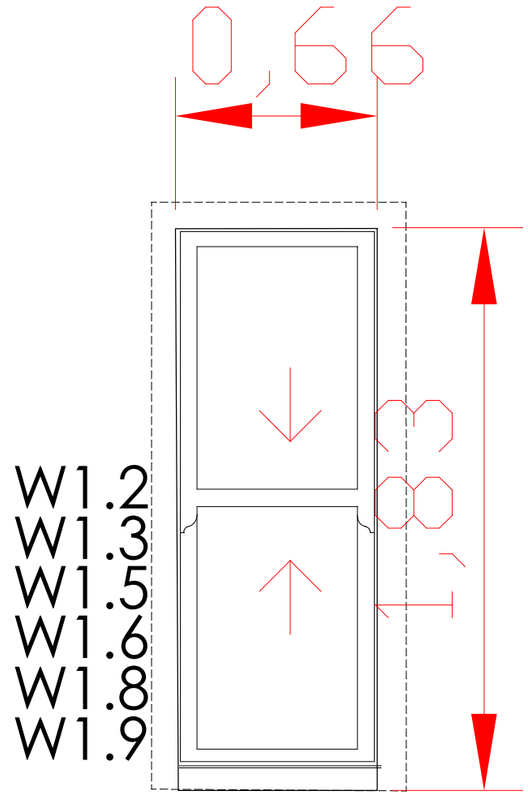
All lower sashes to be toughened glasss and restricted bolted opening allowing only 100 mm

Door to be toughened glasss



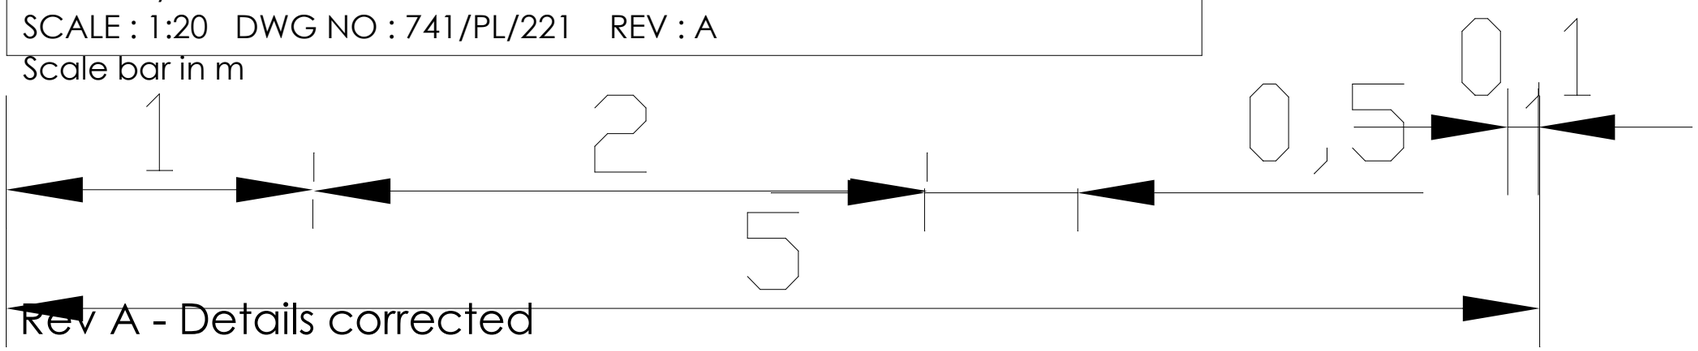

D1.1




ALEX IMLACH DESIGN 02088779955

PROJECT : Window replacement 47, Brighton Road, Worthing BN11 3EF
CLIENT : Mr P. Antill
TITLE : Bay Windows, door and sash windows 1st floor
SCALE : 1:20 DWG NO : 741/PL/221 REV : A
Scale bar in m




Rev A - Details corrected