
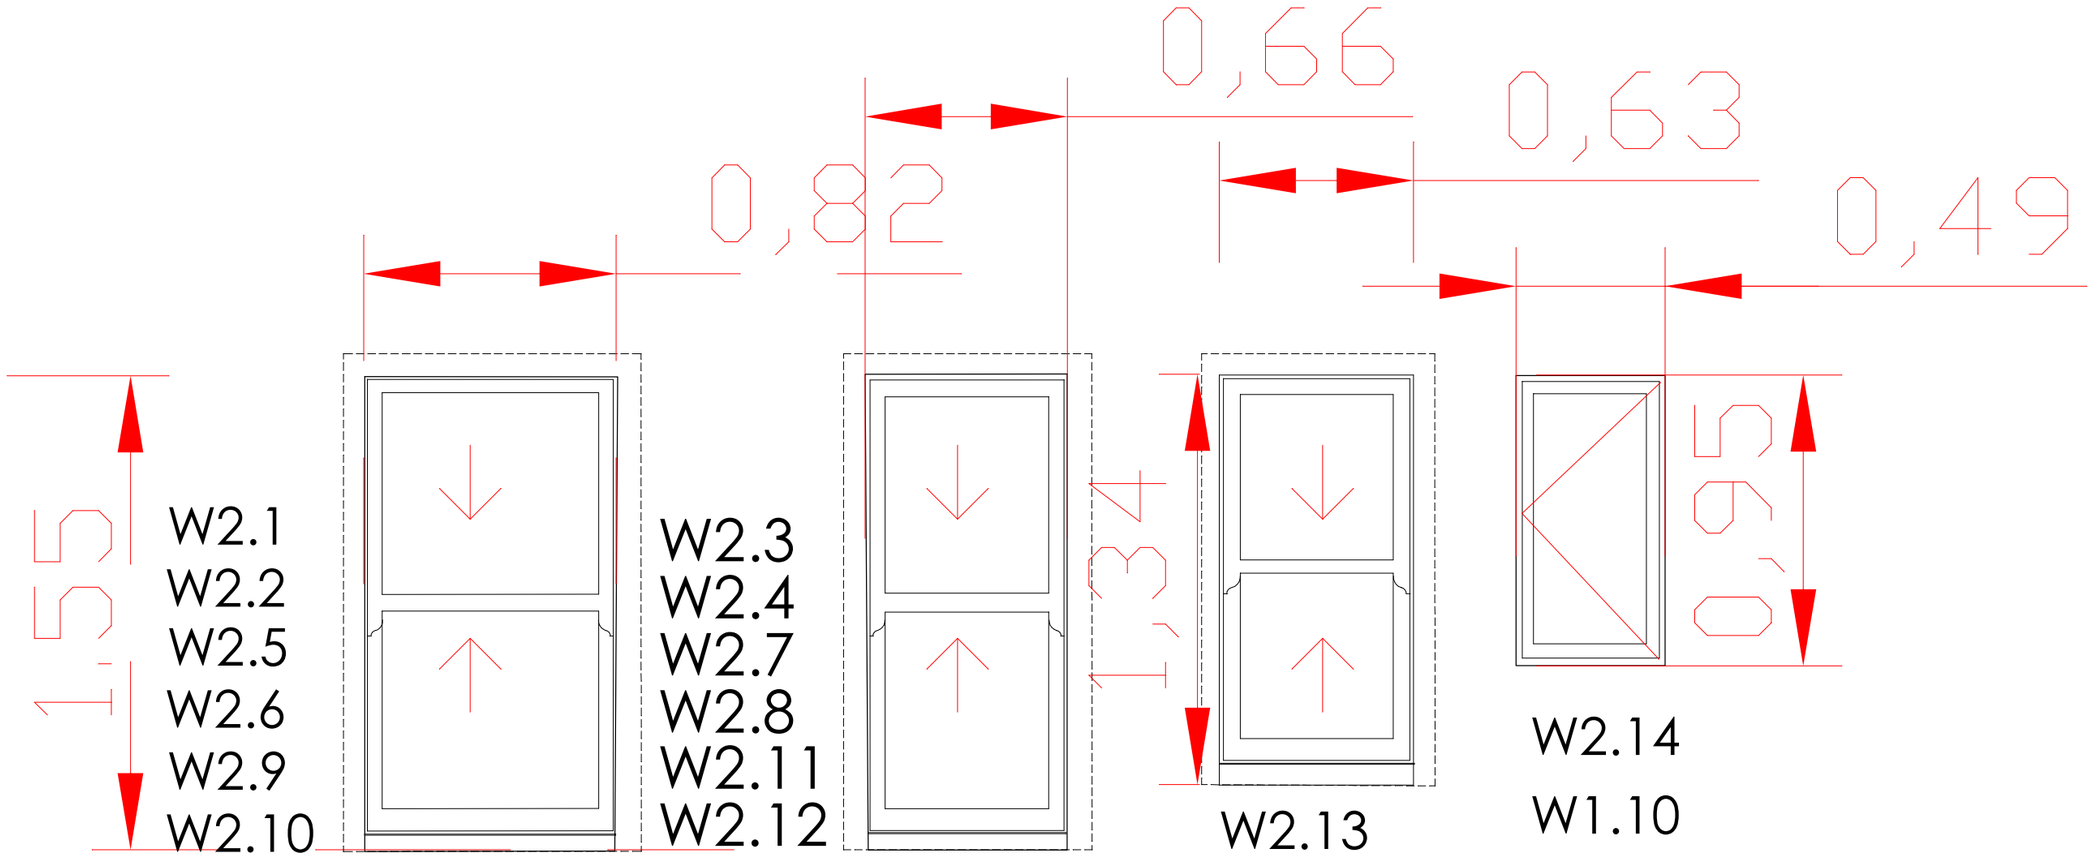


All lower sashes to be toughened glasss and restricted bolted opening allowing only 100 mm. Run through traditional horns on all sliding sash windows like Epwin

ALEX IMLACH DESIGN 02088779955

PROJECT : Window replacement 47, Brighton Road, Worthing BN11 3EF
CLIENT : Mr P. Antill
TITLE : sash windows and casement windows 2nd floor
SCALE : 1:20 DWG NO : 741/PL/222 REV : A

Scale bar in m

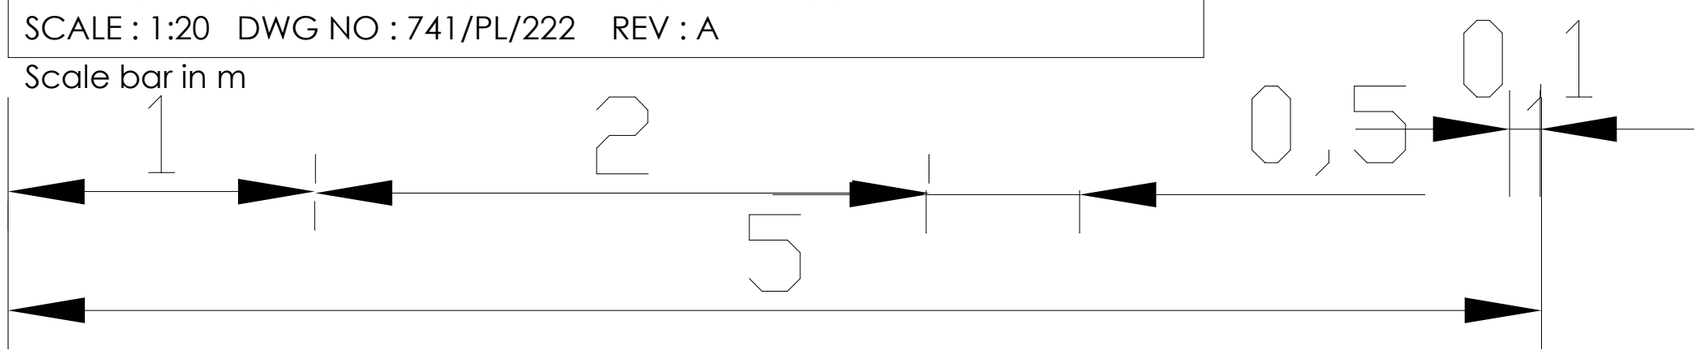

Rev A - Sash box sizes