

Proposed Roof Plan
1:100

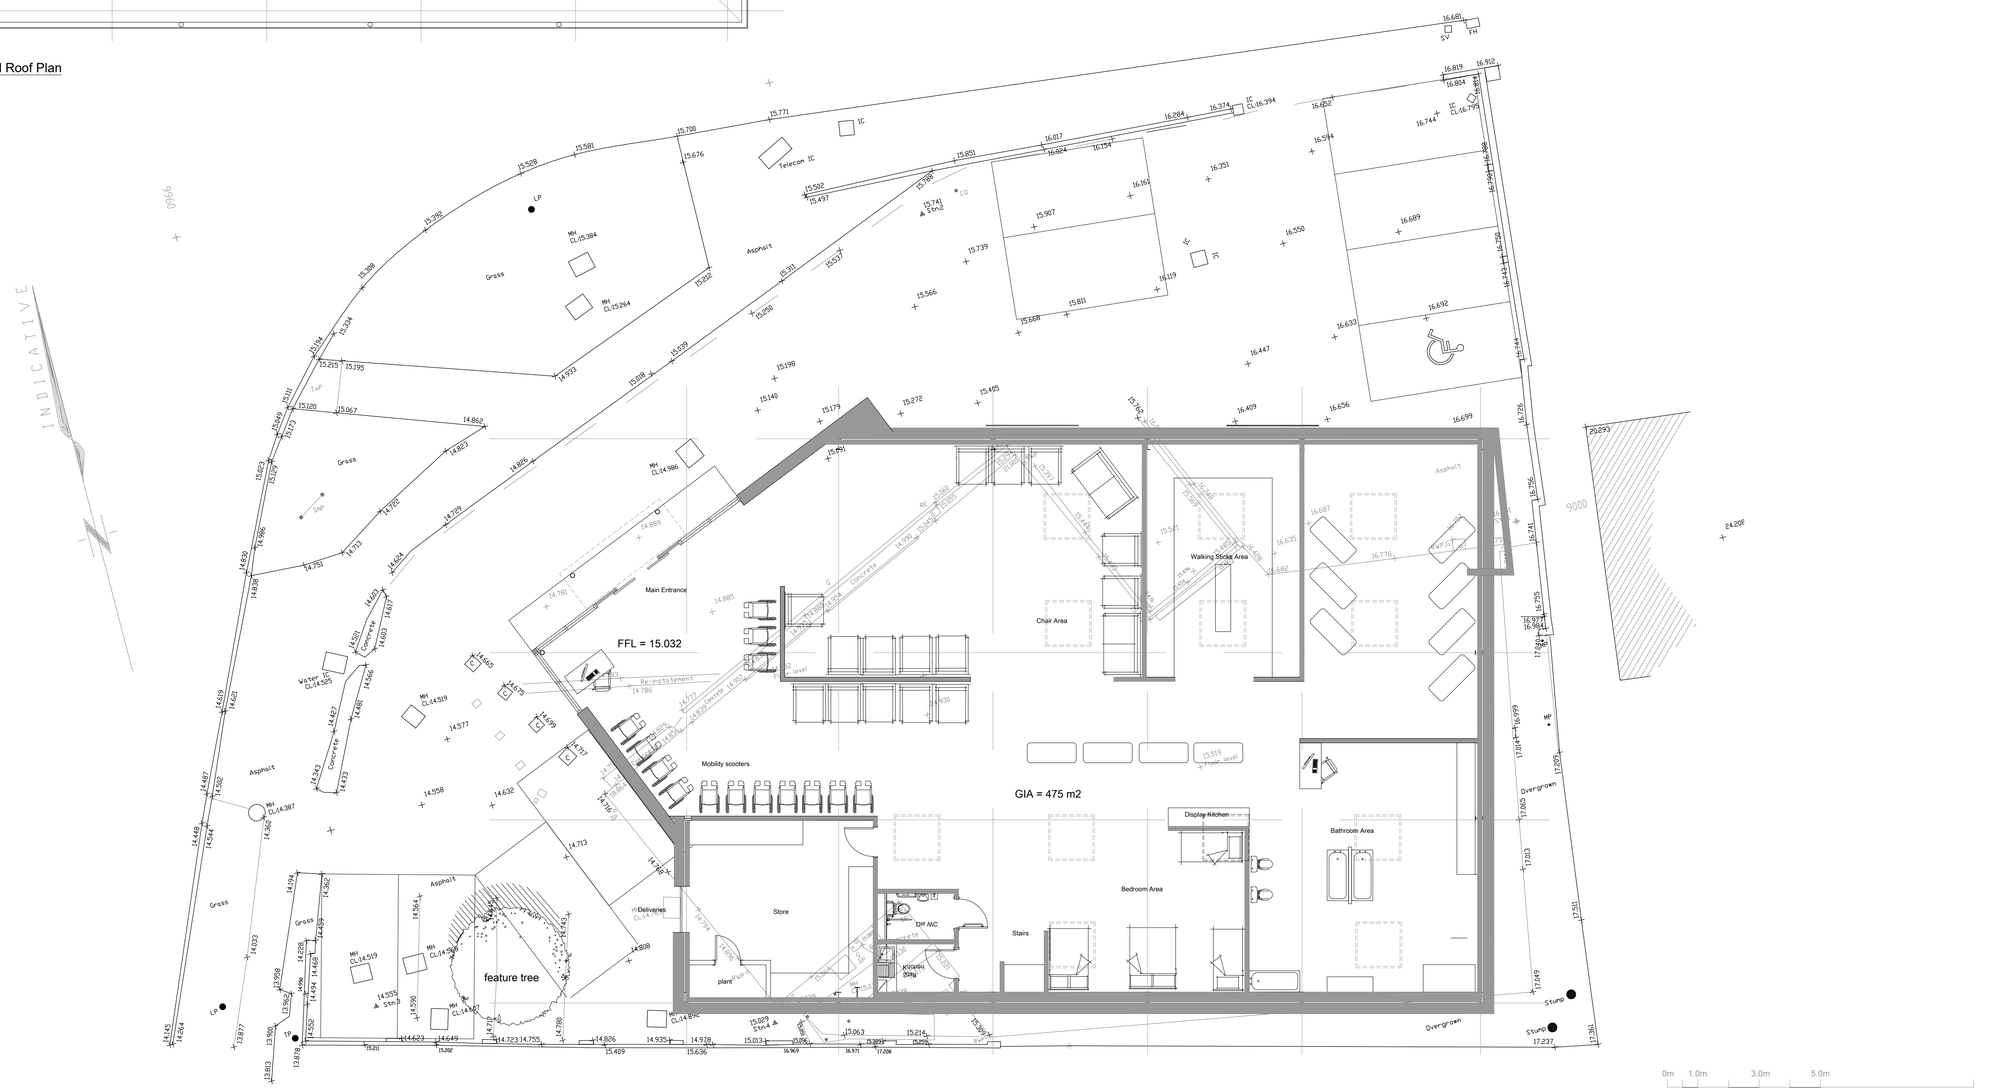

Proposed Site and Floor Plan
1:100

0m 1.0m 3.0m 5.0m
0.5m 2.0m 4.0m 10.0m

1:100 Scale Bar at A1

Notes.

- The contractor is responsible for checking dimensions, tolerances and references. Report all discrepancies to OSG Architecture Limited before proceeding with the works.
- Where an item is covered by drawings to different scales the larger scale drawing is to be worked to.

COPYRIGHT: OSG Architecture Limited own the copyright to this drawing. Their written consent must be obtained before this drawing is copied or used for any purpose other than the one for which it was supplied.

Key:

Photovoltaic Panel

Rev.	Date.	Description.
B	19.03.19	Title block updated to planners comments
A	27.02.18	Updated following planning meeting

CareCo
The Wyesplan Building, Occupation Road,
Wye, Ashford, Kent TN25 5EN
01233 812148
www.osgarchitecture.com

osg ARCHITECTURE LTD

Project Title.
Proposed Replacement Building
75 Upper Brighton Road
Brighton

Drawing Description.
Proposed Plans with Topo

Scale.	Date.
1:100 @ A1	Aug 2018
Drawn By.	Checked By.
DT	DT

Purpose.
PLANNING

Drawing No. 18/0628 - 11
Revision. B