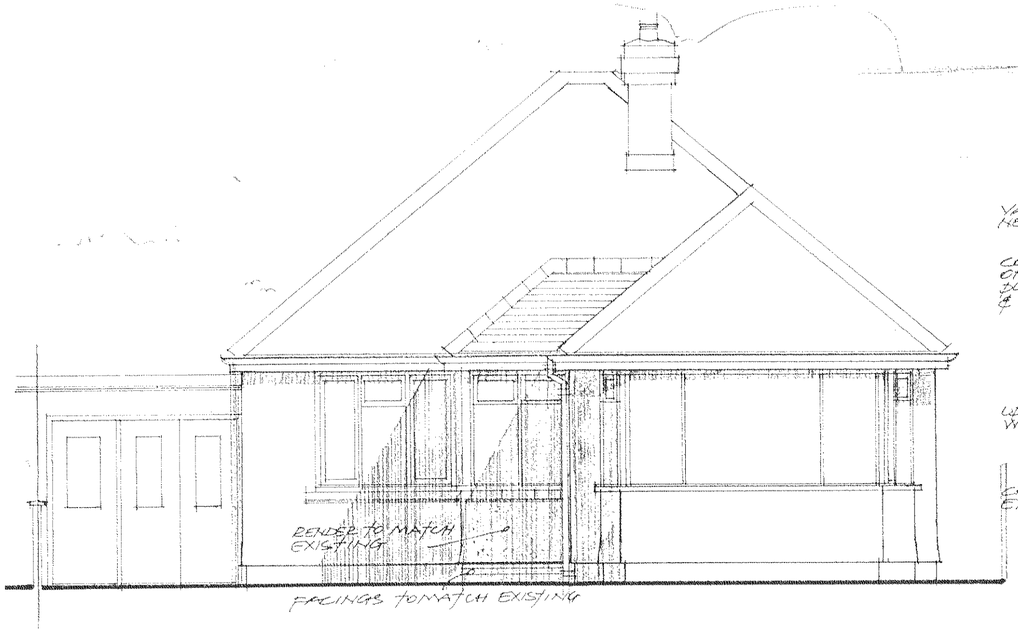

front elevation

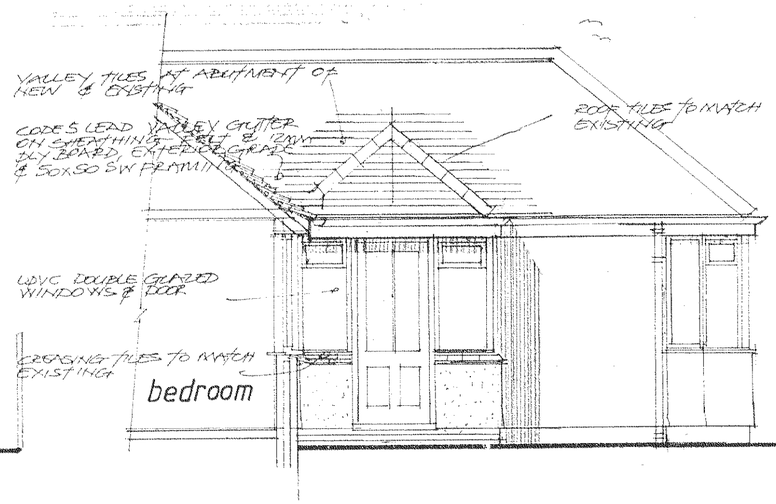

side elevation

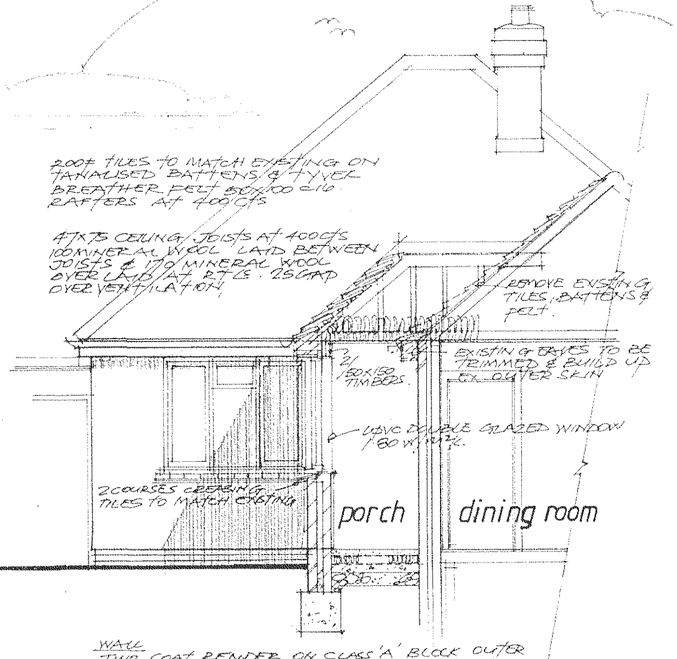

WALL
TWO COAT RENDER ON CLASS 'A' BLOCK OUTER SKIN, 50 CAVITY INFILLED WITH INSULATION, 100 HURDO BLOCK INNER SKIN, PLASTERED & SET.

FOUNDATION
450 WIDE PCC (1:2:4) FOUNDATION, DEPTH TO SUIT EXISTING SITE CONDITIONS.

FLOOR.
TO SCREED ON VAPOUR CONTROL BARRIER, CELOTEX GA 3070. LAID ON 1200 GAUGE POLYTHEN DPM, BUNDING, 100 PCC (1:2:4) OVERSITE CONCRETE ON 150 WELL CONSOLIDATED HARDCORE, HORIZONTAL DPM TO BE DRESSED UP PERIMETER WALL TO OVERLAP DPC.

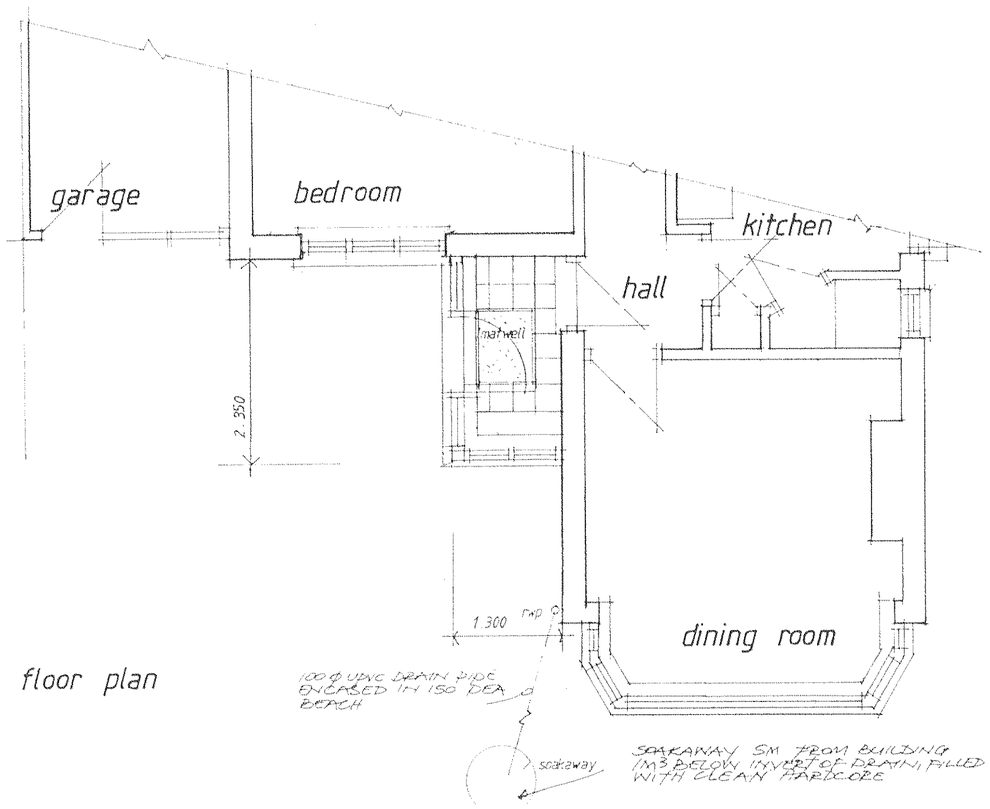

floor plan

SOAKAWAY 5M FROM BUILDING 1M BELOW INVERT OF DRAIN FILLED WITH CLEAN HARDCORE

site plan
1:500

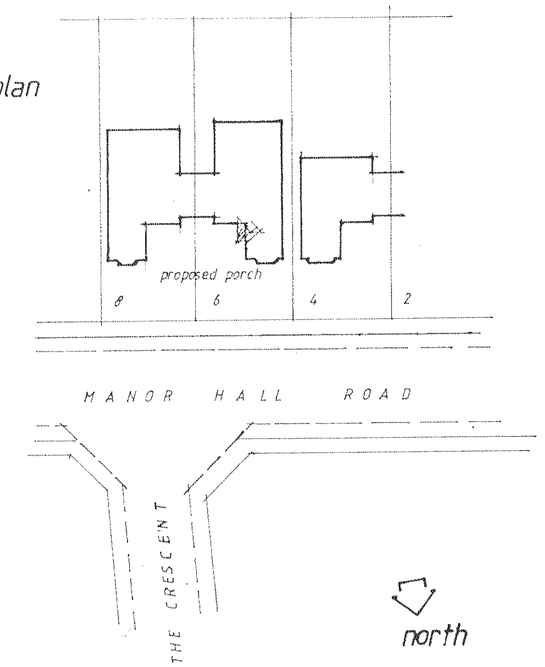

north

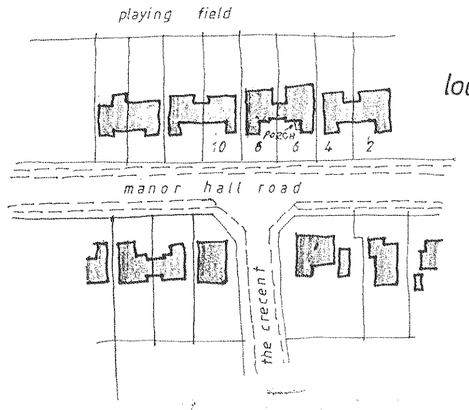

location plan 1:1250

A - 6/11/2010 PORCH REDUCED IN SIZE

6 Manor Hall Road, Southwick, West Sussex.

proposed porch for MR / MRS HALL

Scale: 1:50	Date: MAY 2010	Drawn By: JM

John Muitt mias mciob
ARCHITECTURAL CONSULTANT & SURVEYOR
94 Greenacres, Shoreham-By-Sea, West Sussex, BN43 5XL
Tel: 01273 461786

JOB NO: 01 A
PROJECT NO: 10/05