
1m 2m 3m 4m 5m 6m 7m 8m 9m 10m

1:100 Scale Bar


232/10
Date
- 2 JUL 2010




North (Front) Elevation

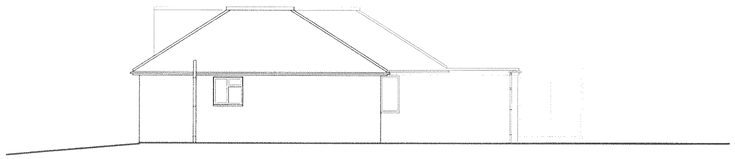


West (Side) Elevation

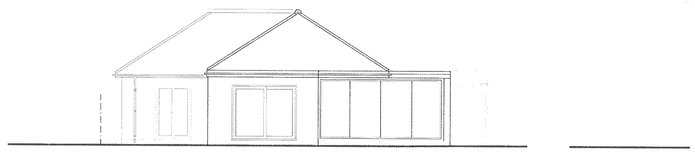

South (Rear) Elevation

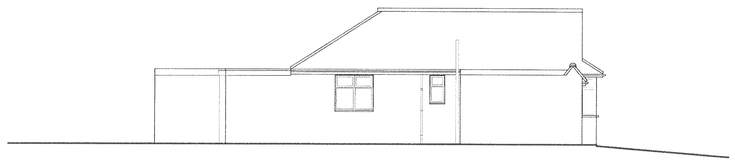

East (Side) Elevation

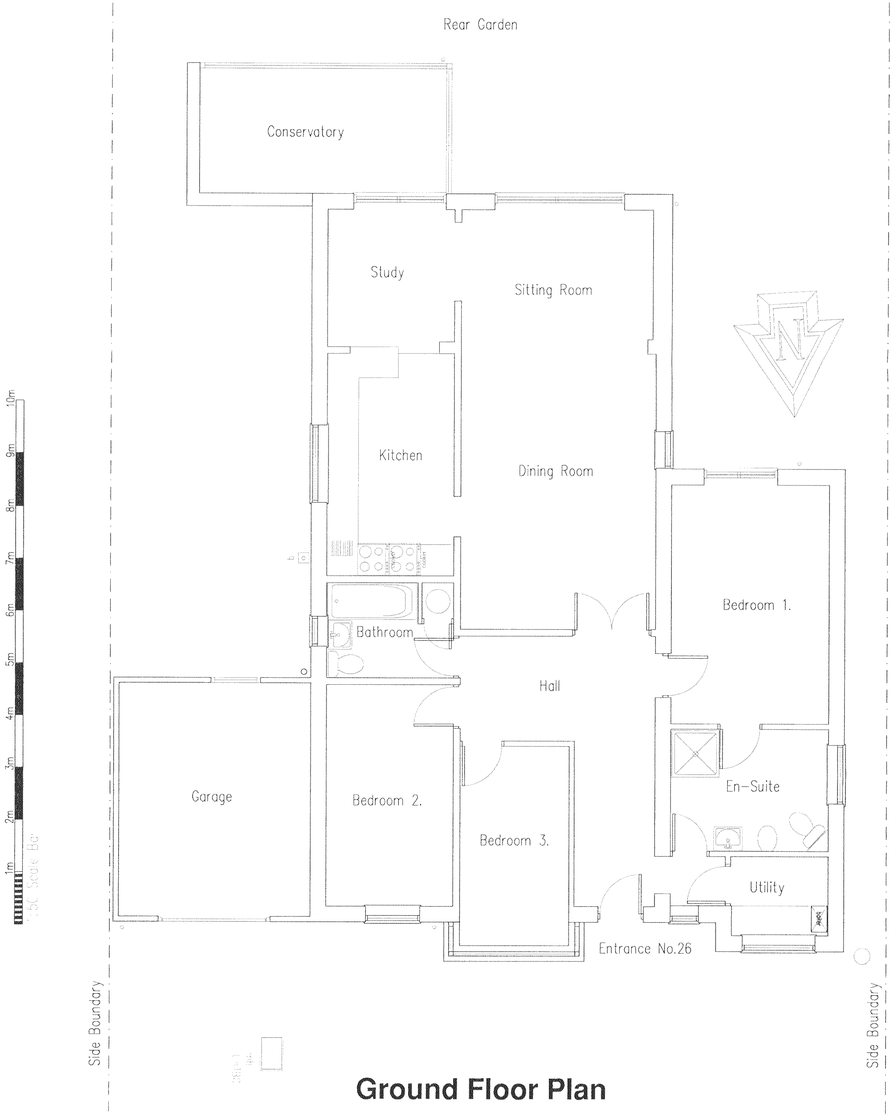

Ground Floor Plan

Project:

Proposed Extensions &
Internal Alterations At:
26 Riverside Road
Shoreham By Sea
West Sussex
BN43 5RB

Drawing title:

Plans & Elevations As Existing

Client: Mr D. Bennett

Copyright of:

Architectural & Planning Services
15 West Street
Shoreham By Sea
West Sussex
BN43 5WF
bjw
01273 441009 (after 6pm)
07856899101
e-mail: benwhitby15@yahoo.co.uk

Scale: 1:100 1:50 | Paper Size: A1

Date: 16.6.2010 | Drawn: BJW

Drg. No: 01 | Rev'n:

NB: All dimensions to be checked on site.