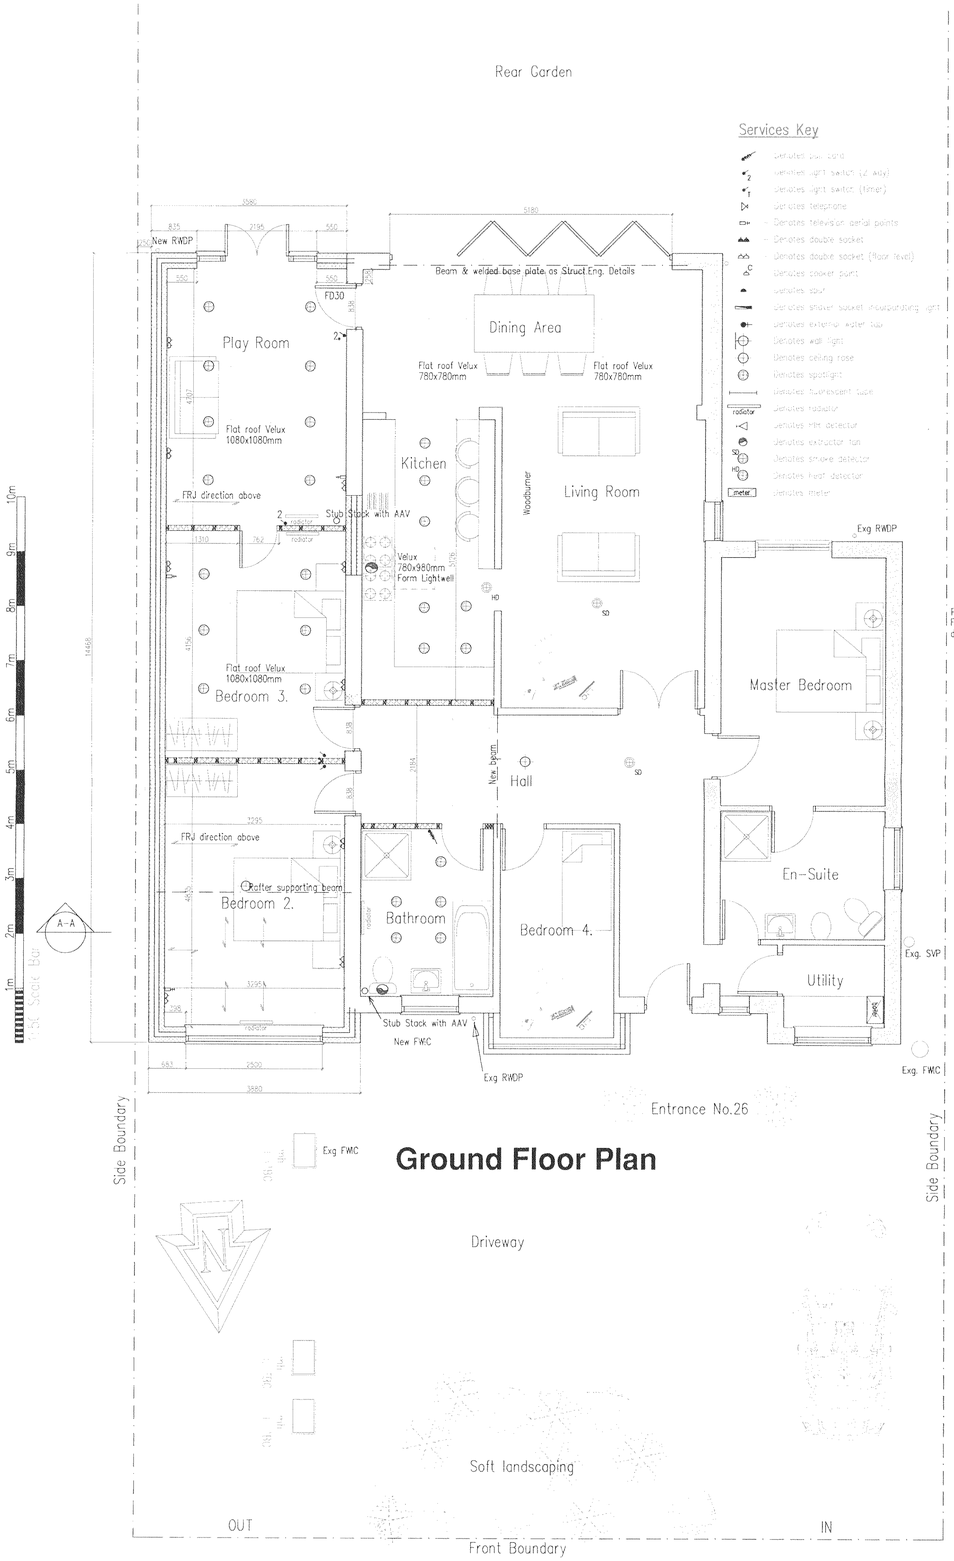
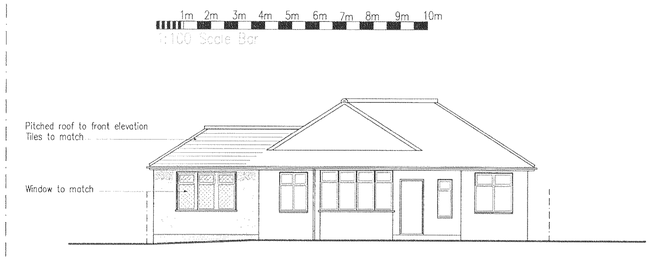
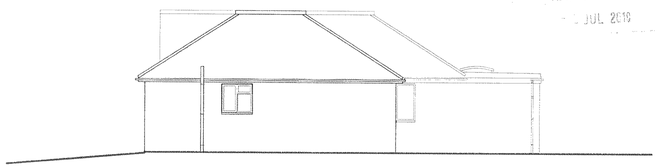




## Ground Floor Plan





## North (Front) Elevation



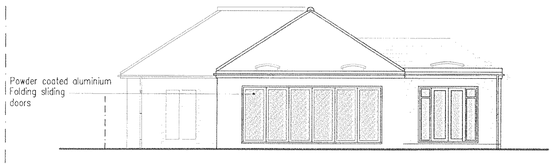
## West (Side) Elevation




## South (Rear) Elevation

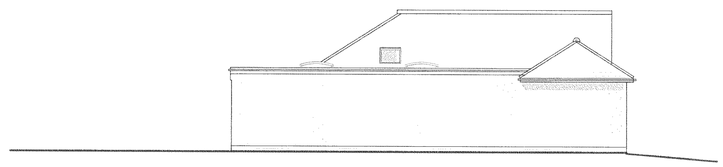

## East (Side) Elevation

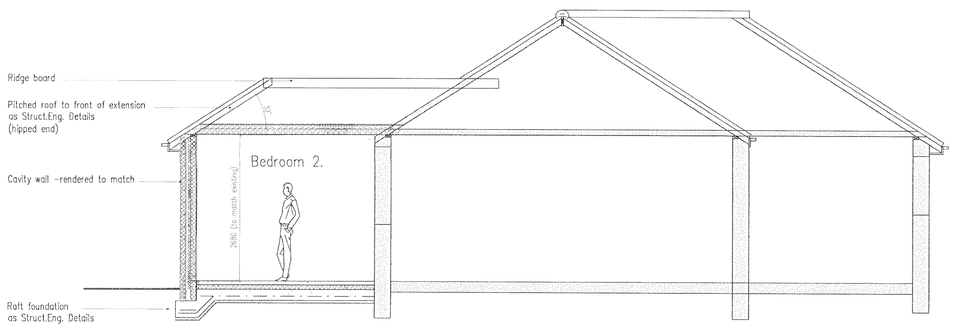


## SECTION A-A

DO NOT SCALE FROM THIS DRAWING (Copies are not exact)
DRAWING TO BE READ IN CONJUCTION WITH ALL OTHER ARCHITECT'S & STRUCTURAL ENGINEER'S CONTRACT DRAWINGS & SPECIFICATIONS.
ANY DISCREPANCIES MUST BE BROUGHT TO THE ATTENTION OF THE ARCHITECT IMMEDIATELY.
THE CONTRACTOR MUST VERIFY ALL DIMENSIONS BY SITE MEASUREMENT BEFORE ORDERING MATERIALS OR MANUFACTURING COMPONENTS.
SUBSTITUTE MATERIALS & PRODUCTS TO THOSE NAMED WILL BE ACCEPTABLE IF PROVEN TO BE OF EQUAL OR HIGHER PERFORMANCE AND NOT IN CONFLICT WITH OTHER ELEMENTS.

Ap/0232/10
- 2 JUL 2010

Project:
Proposed Extensions & Internal Alterations At:
26 Riverside Road
Shoreham By Sea
West Sussex
BN43 5RB

Drawing title:
Plans & Elevations As Proposed

Client:
Mr D. Bennett

Copyright of:
Architectural & Planning Services
15 West Street
Shoreham By Sea
West Sussex
BN43 5WF
bjw
01273 441009 (after 6pm)
07856899101
e-mail: bjwhitby15@yahoo.co.uk

Scale: 1:100 1:50
Paper size: A1
Date: 16.6.2010
Drawn: BJW
Drg. No.: 02
Rev'n: F

Notes: All dims. to be checked on site.