


ADUR & WORTHING
PLANNING SERVICES
PLAN AWDM/1359/13
DATE VALID 13 NOV 2013

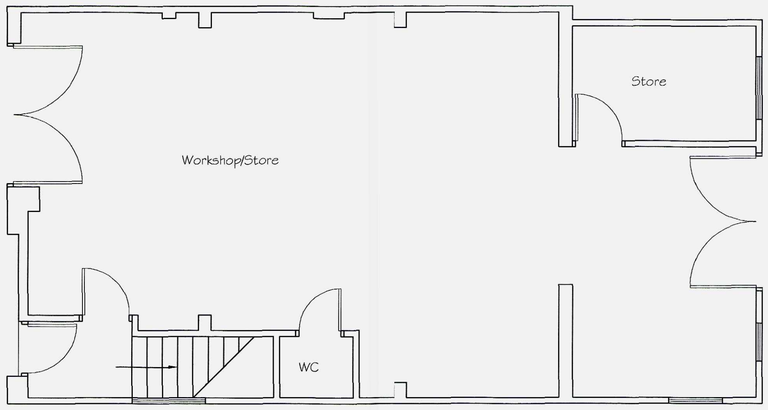


Existing Ground Floor Plan

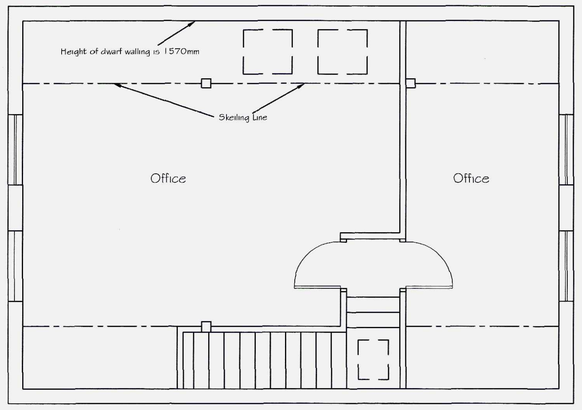

Existing First Floor Plan

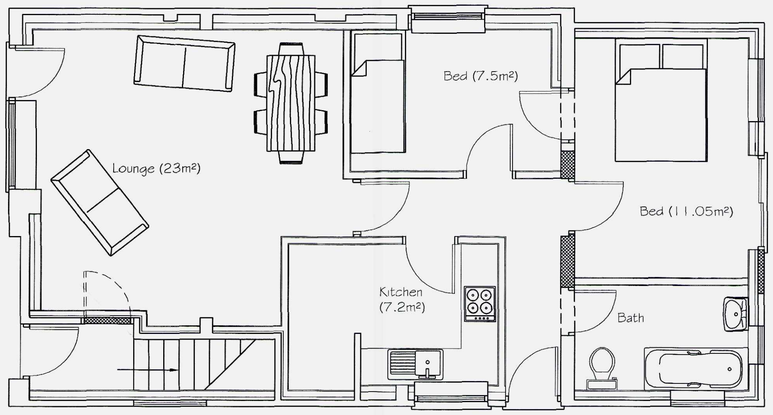

Proposed Ground Floor Plan

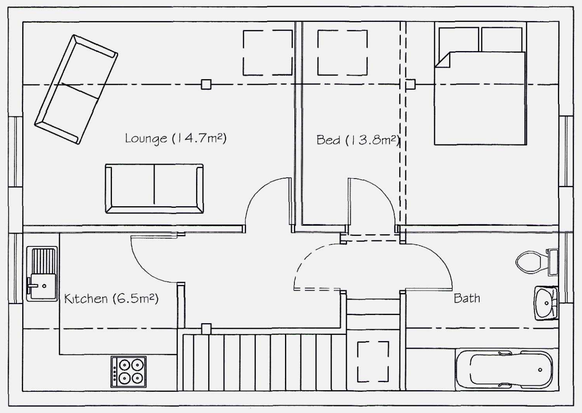

Proposed First Floor Plan

Tony Rogers
Building Consultants
Address: 40 Dawn Crescent, Upper Beeding
West Sussex, BN44 3WH
Telephone: 01903 815225 Fax: 01903 815225

Rev.	Date:	Revision Description:
A	April 2013	Door added
B	Oct 2013	Layout altered

Client: Mr G Wedekin

Address: 11 Colebrook Road
Southwick
West Sussex
BN42 4AL

Project: Proposed conversion to a one bedroom and a two bedroom flats

Scale: 1:50 1:100
Paper Size A1

Date: February 2013

Drawing No: 13/822/01

Drawn By: AWR Revision: B