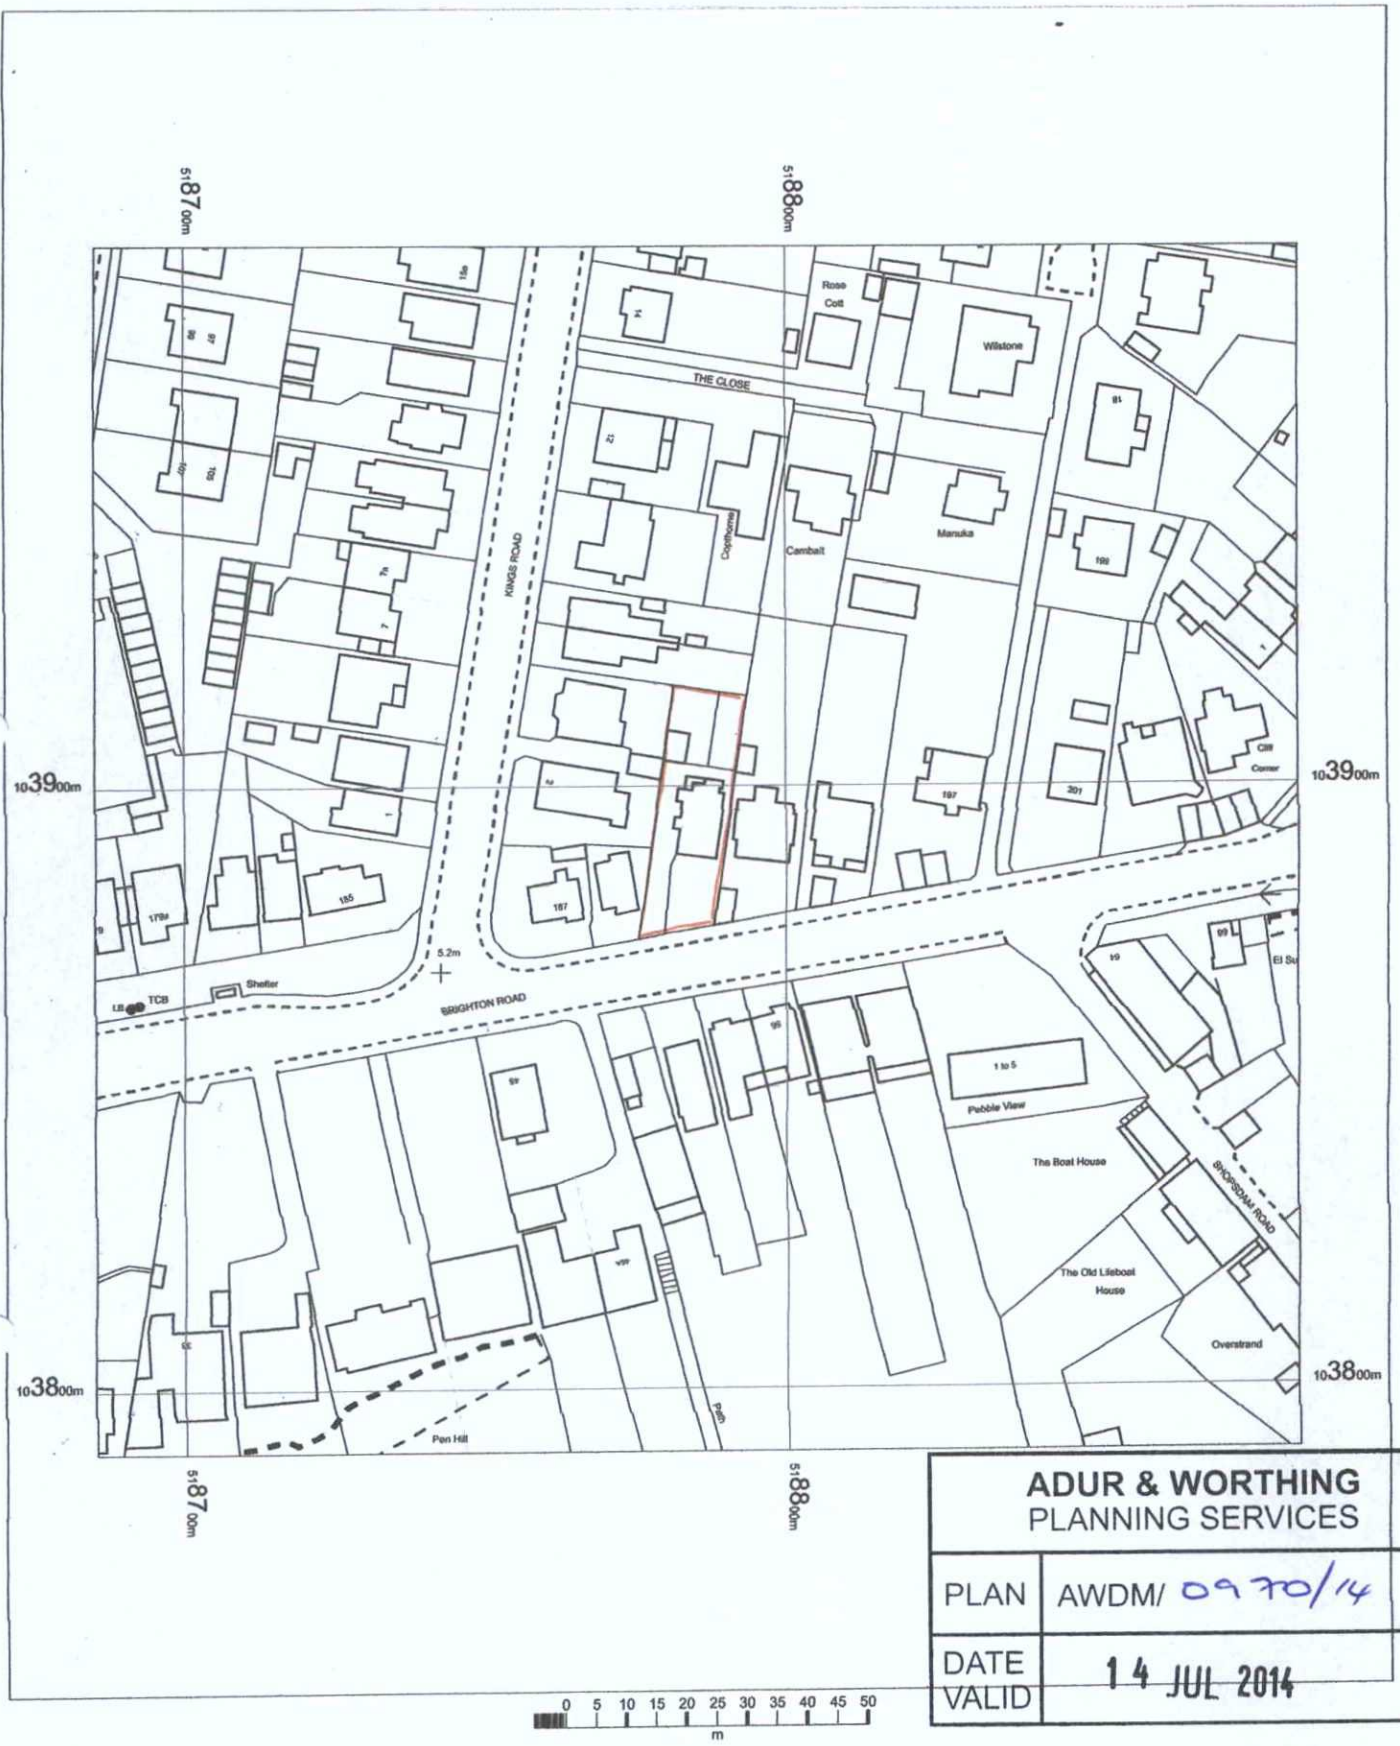


ADUR & WORTHING PLANNING SERVICES	
PLAN	AWDM/ 0970/14
DATE VALID	14 JUL 2014

191A Brighton Road,
Lancing,

OS MasterMap 1250/2500/10000 scale
09 April 2014, ID: BW1-00315092
www.blackwellmapping.co.uk

1:1250 scale print at A4, Centre: 518785 E, 103889 N

©Crown Copyright Ordnance Survey. Licence no. 100041040

N

Mapping sourced from Ordnance Survey

BLACKWELL'S
www.blackwellmapping.co.uk
TEL: 01865 333 677
maps.oxford@blackwell.co.uk