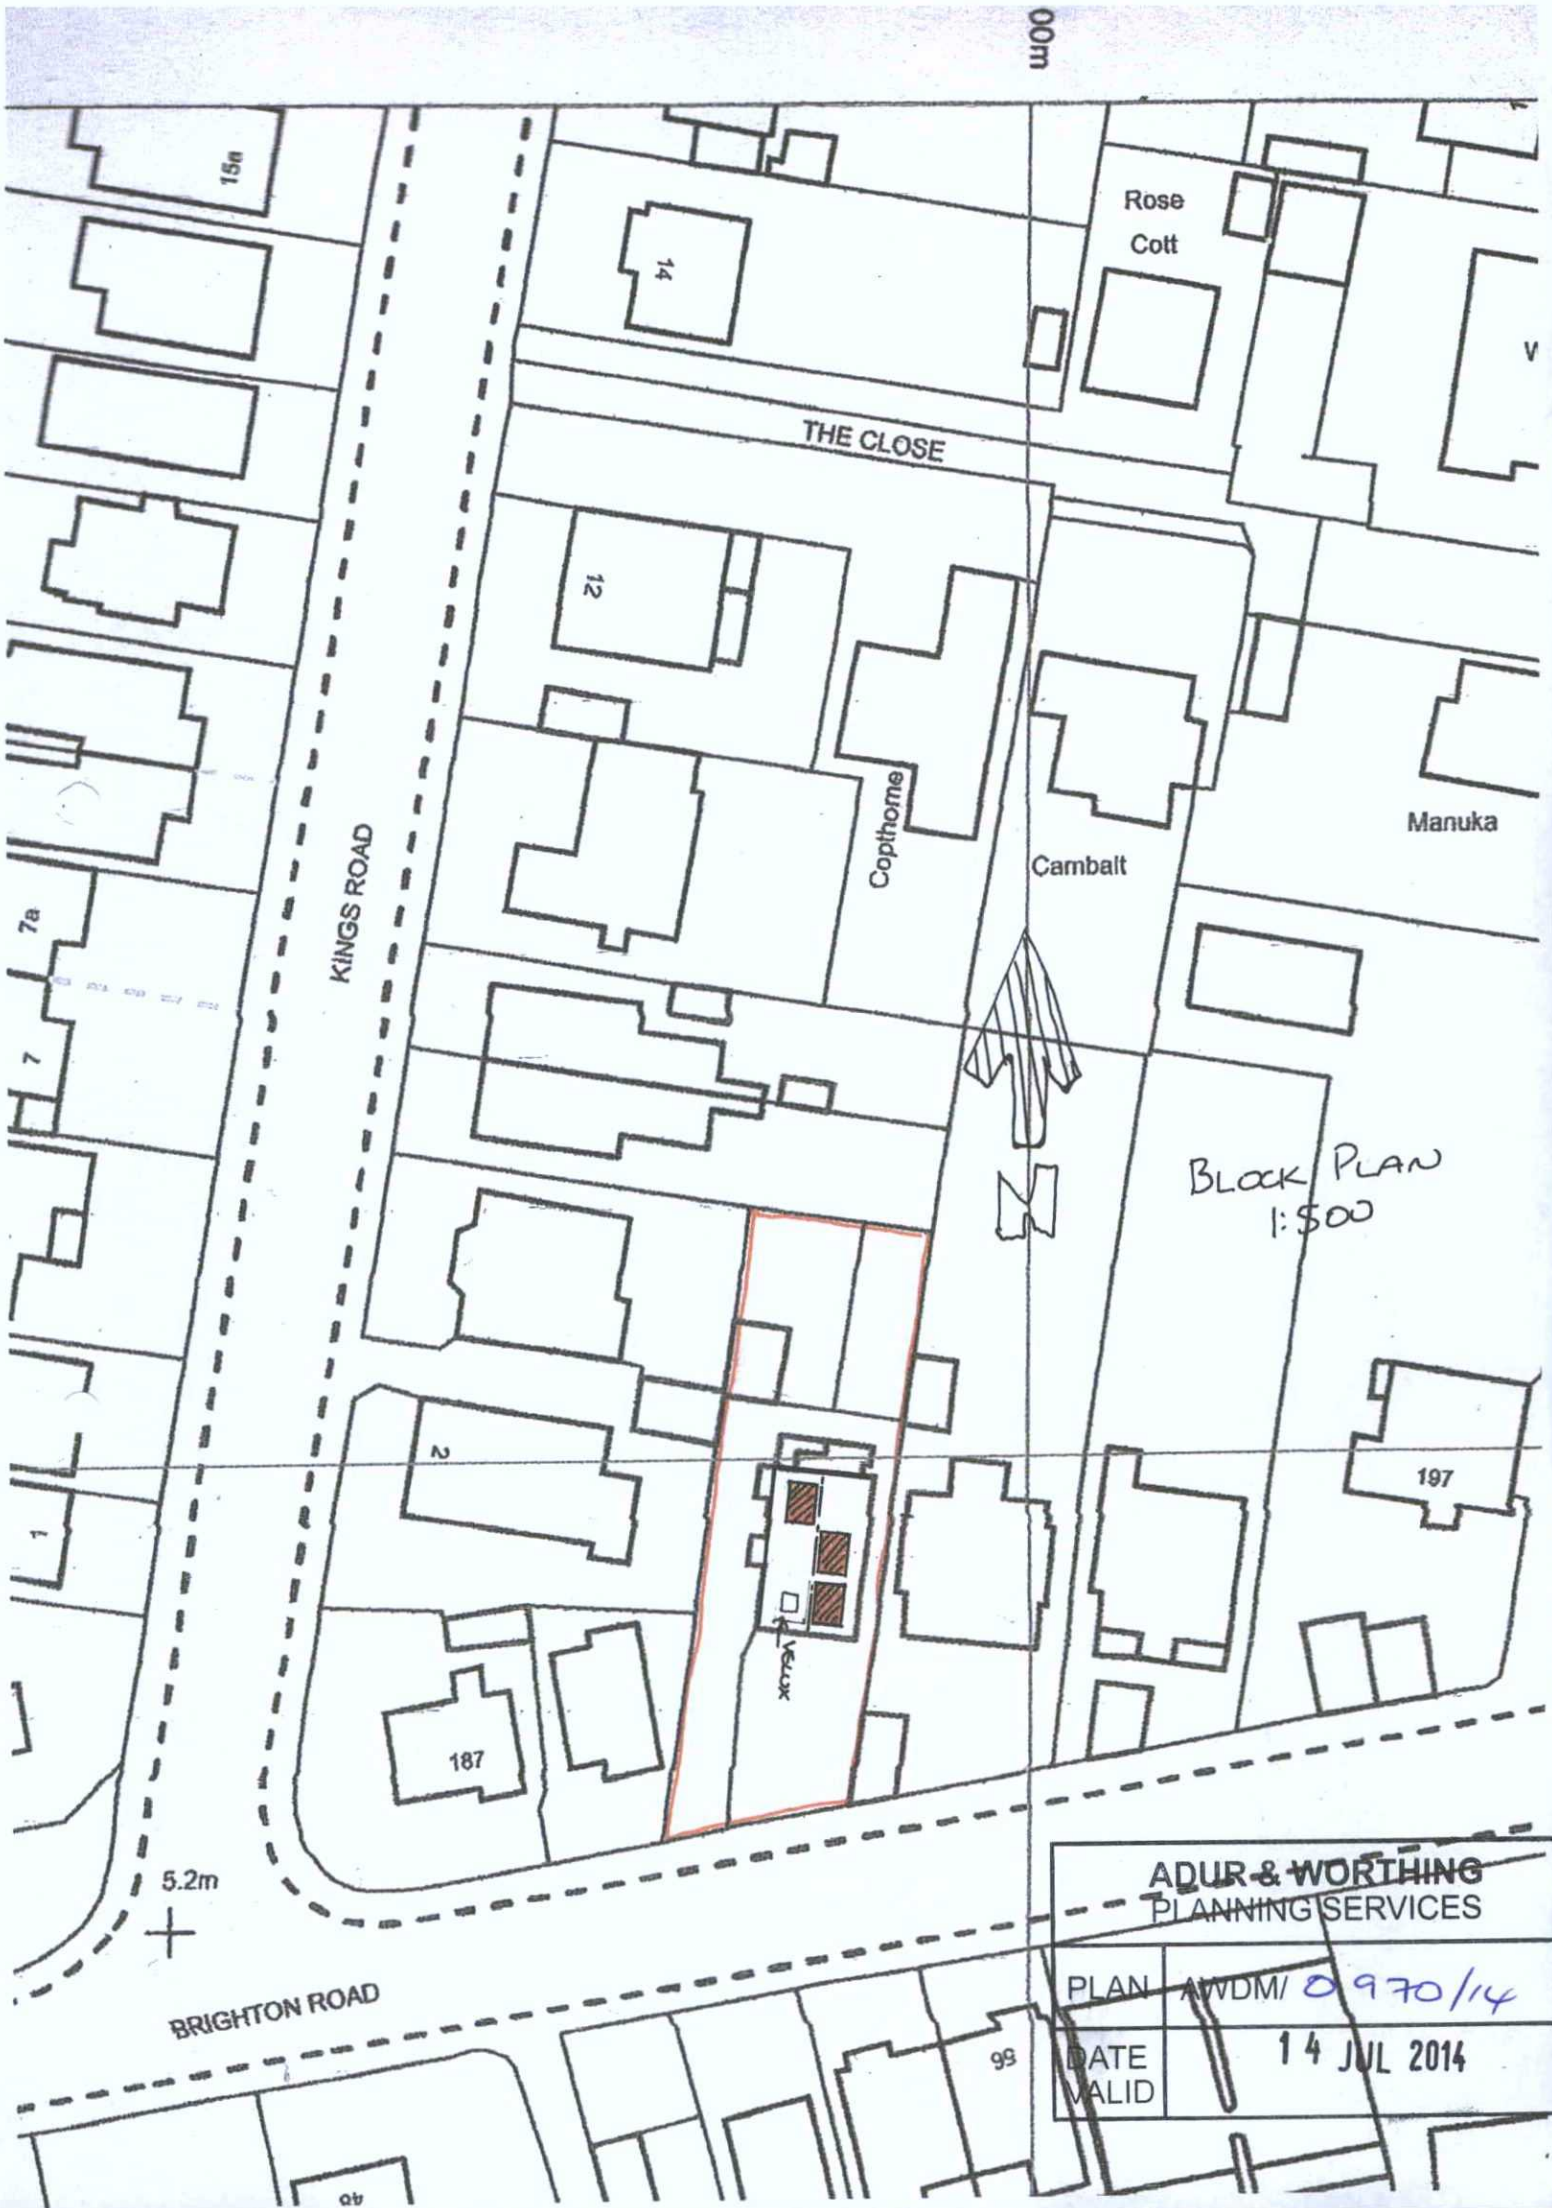

00m
15a
14
Rose
Cott
THE CLOSE
12
Copthorne
Cambalt
Manuka
KINGS ROAD
7a
7
BLOCK PLAN
1:500
2
197
1
VELUX
187
5.2m
BRIGHTON ROAD
56
48
ADUR & WORTHING
PLANNING SERVICES
PLAN
AWDM/ 0970/14
DATE
VALID
14 JUL 2014