

1:50 @A3

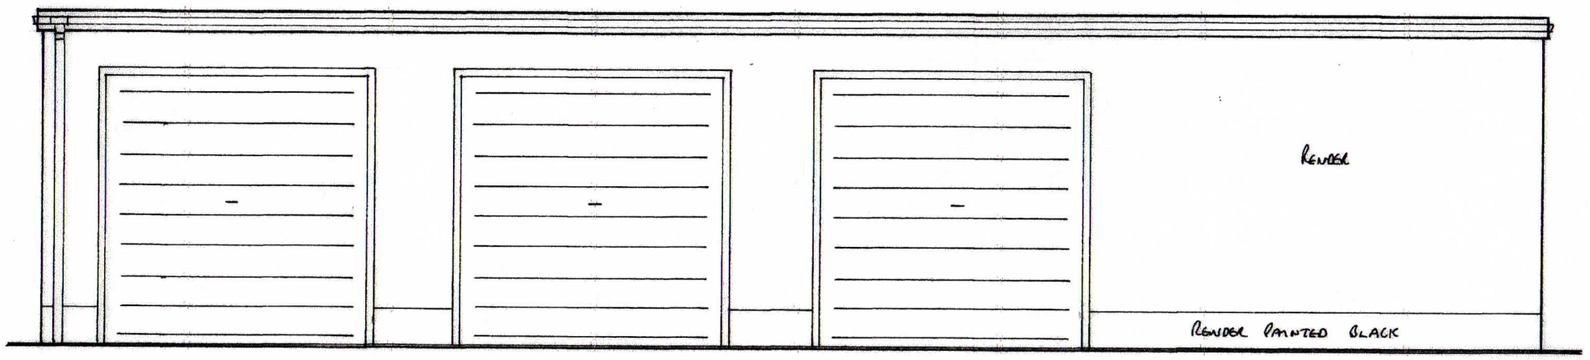

EXISTING FRONT ELEVATION (WEST)

1:50



PROPOSED FRONT ELEVATION (WEST)

1:50

NORTH

A3

The Party Wall etc. Act 1996
The property owner is reminded of their duty to serve notices on all adjoining owners.
Structure
Read in conjunction with structural engineers calculations.
NOTES:

ADDRESS: LAND R/O 38 FRESHBROOK ROAD
CLIENT: MR WOOLERTON
DATE: NOV 18
DRAWING No. BSB/18/665
PROJECT: NEW GARAGE DOOR

Steve Barrett
C.Build E, CABE, MFPWS, Assoc RICS
Tel: 07519 384248
e.mail: bsbpartywalls@yahoo.co.uk
web: bsbpartywallservices.co.uk

BSB PARTY WALL AND ARCHITECTURAL SERVICES