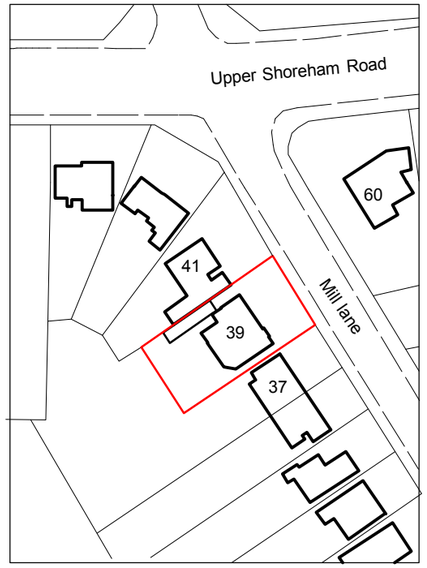

0 10 20 30 40 50 60 70 80 90 100 M

1 SITE LOCATION PLAN
Scale: 1:1250

N

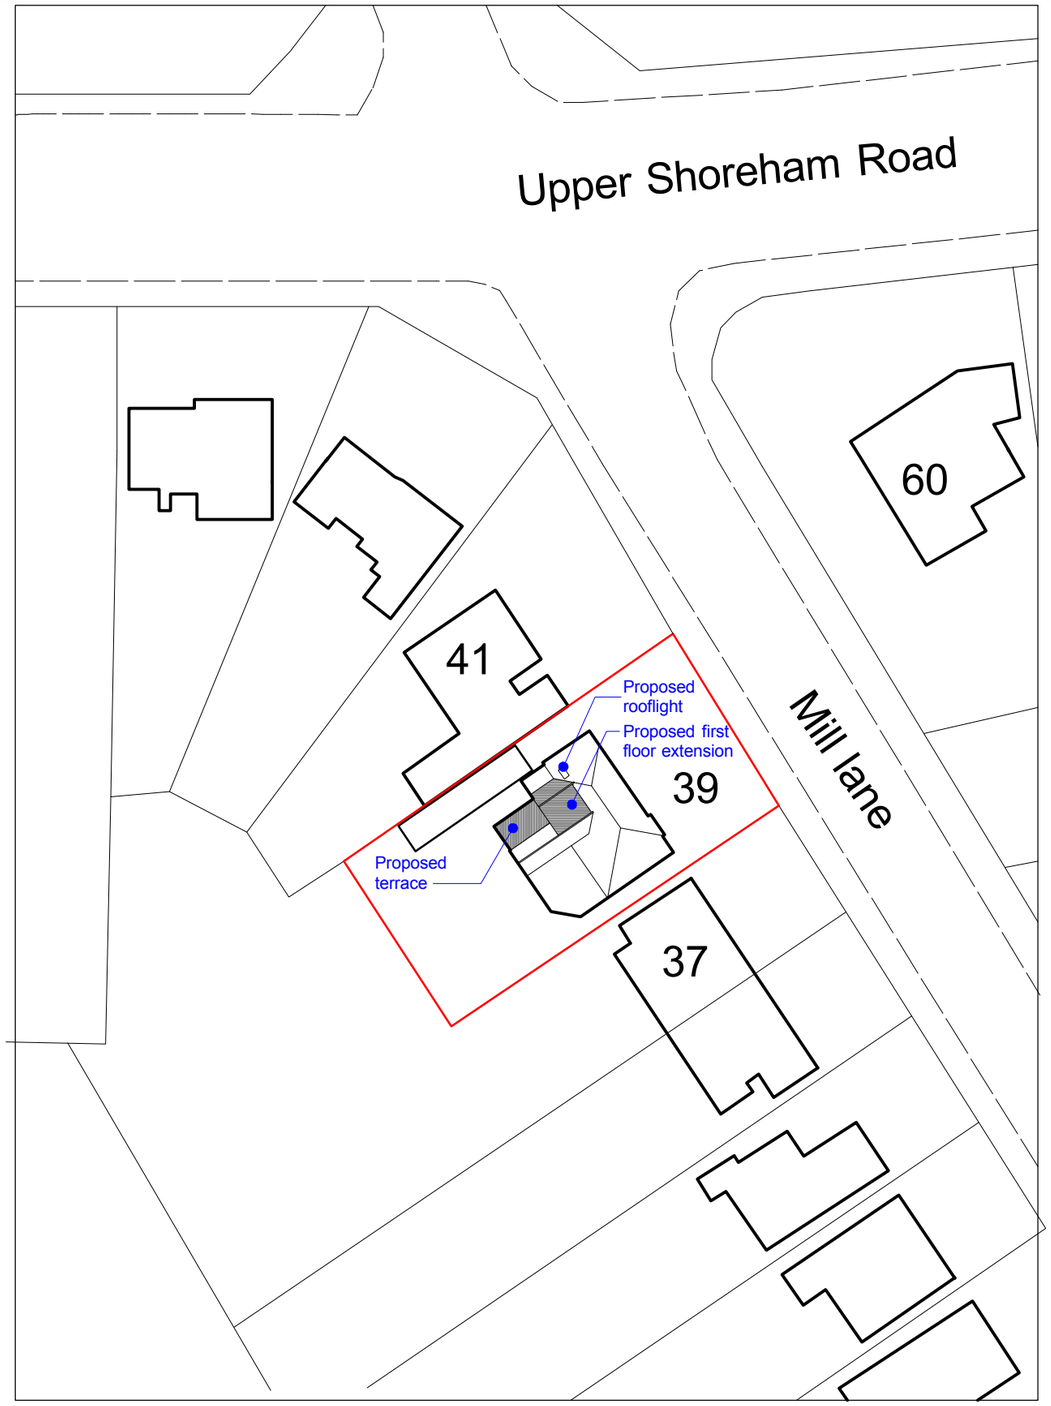

0 5 10 15 20 25 30 35 40 45 50 M

2 BLOCK PLAN
Scale: 1:500

N

JOB NAME
39 MILL LANE, SHOREHAM

STATUS
PLANNING

TITLE
SITE AND BLOCK PLANS

DATE
JULY '19

SCALE
1:1250 + 1:500 @ A3

JOB REF
02/19/39ML

© All rights reserved † Do not scale off drawing
All dimensions to be checked on site

DRAWING NO.
L-001 - rev A