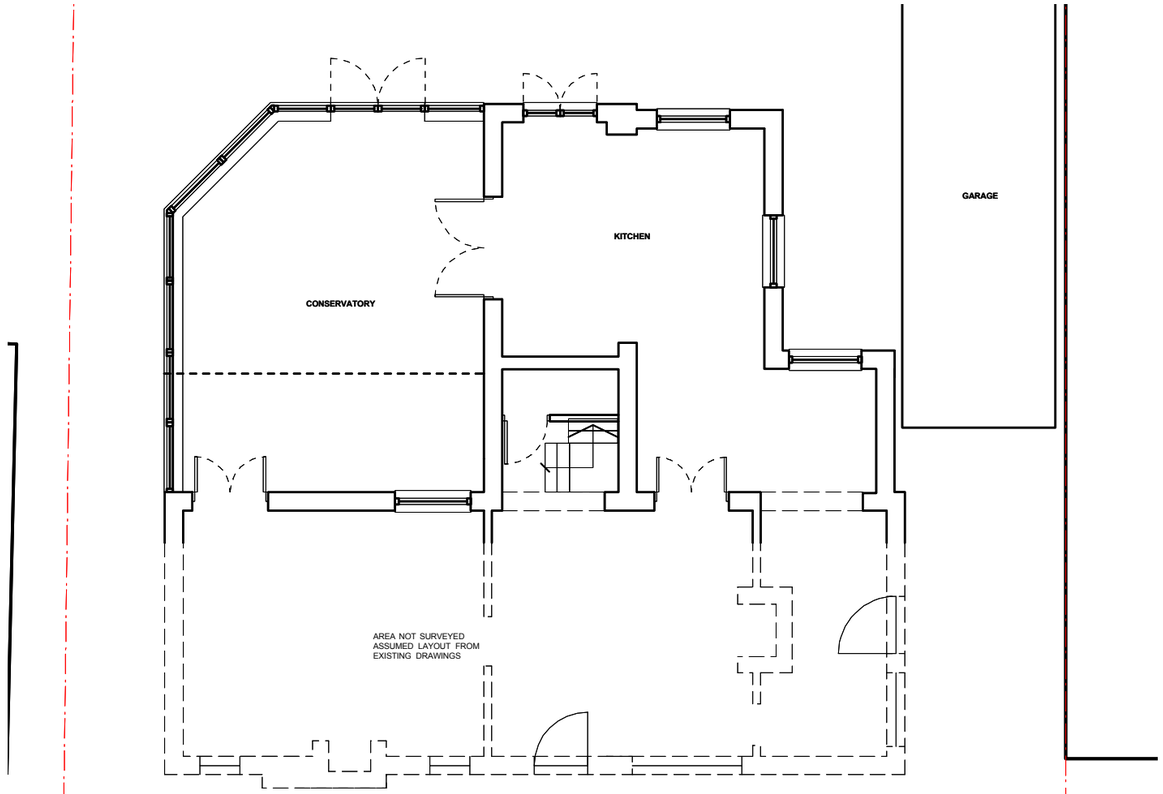

EXISTING GROUND FLOOR PLAN

SCALE 1:100

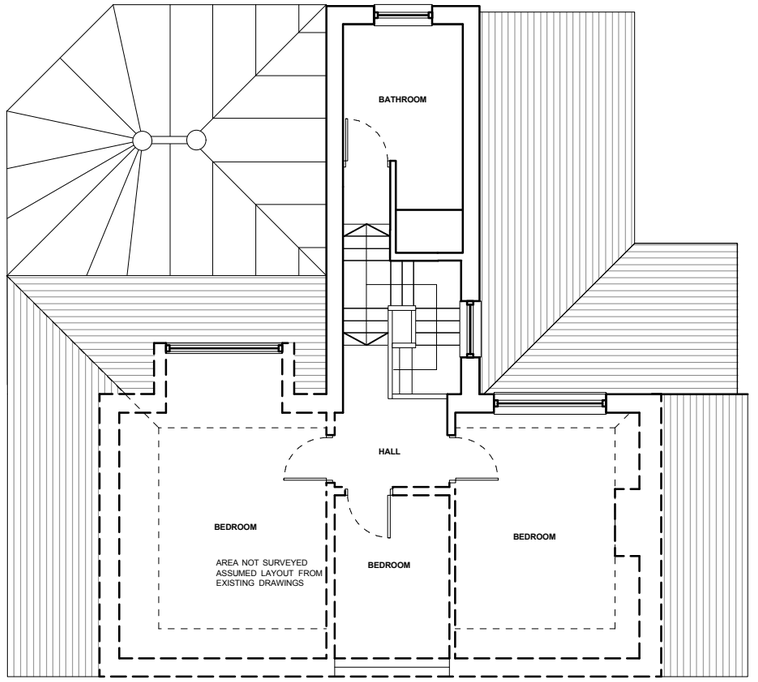

EXISTING FIRST FLOOR PLAN

SCALE 1:100

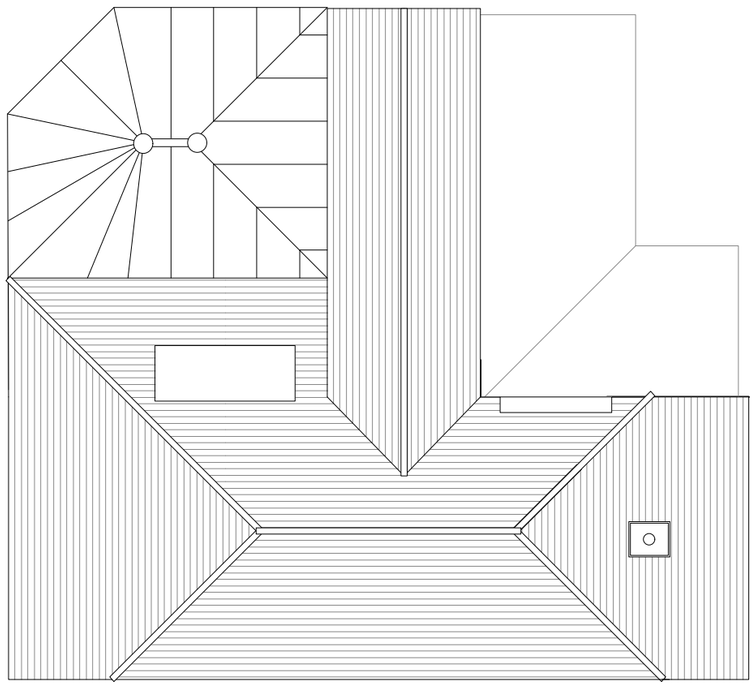

EXISTING ROOF PLAN

SCALE 1:100



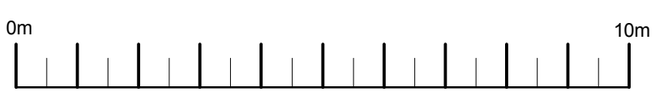

JOB NAME **39 MILL LANE, SHOREHAM**		
STATUS **PLANNING**	TITLE **EXISTING PLANS**	
DATE **JUL '19**	SCALE **1:100 @ A3**	JOB REF **02/19/39ML**
© All rights reserved ! Do not scale off drawing All dimensions to be checked on site		DRAWING NO. **L-002**