

EXISTING SIDE ELEVATION (north west)

SCALE 1:100



EXISTING REAR ELEVATION

SCALE 1:100



EXISTING SIDE ELEVATION (south east)

SCALE 1:100

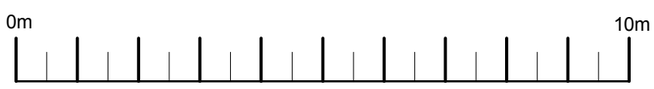

JOB NAME **39 MILL LANE, SHOREHAM**		
STATUS **PLANNING**	TITLE **EXISTING ELEVATIONS**	
DATE **JUL '19**	SCALE **1:100 @ A3**	JOB REF **02/19/39ML**
© All rights reserved ! Do not scale off drawing All dimensions to be checked on site		DRAWING NO. **L-003**