This drawing is confidential and
The property of GlaxoSmithKline
it must not be copied
Reproduced or lent to
Third parties without written
Authority first being obtained

REV.	DATE	DESCRIPTION	BY	CHK'D	APP'D
A	09.05.08	ISSUED FOR SCHEME APPROVAL	CP		
B	9.6.08	DRAWING LAYOUT CHANGED	rjp		
REV.					
REV.					
REV.					

TITLE:
DRAINAGE DETAILS FOR NEW BARN
AND INTERMEDIATE BULK CONTAINER
OUTSIDE BUILDING 6E

DRG. TYPE: LAYOUT
SCALE: 1:100, 1:50 & 1:25
DATE: APRIL 2008
JOB No: GB12-08-0018
DRAWN BY: CP

DRAWING No. B.6E.0117
SHEET 2 OF 2
STATUS: PROPOSAL
REV: B

GlaxoSmithKline


DESIGN & BUILD
TENDER ISSUE

WORTHING BOROUGH COUNCIL
23 MAR 2009
BUILDING CONTROL


BOROUGH OF WORTHING
DEPOSITED 23/1/09
TP. REF. No. 09/00161/FULL
W.B.

T.P. OFFICE COPY


7A

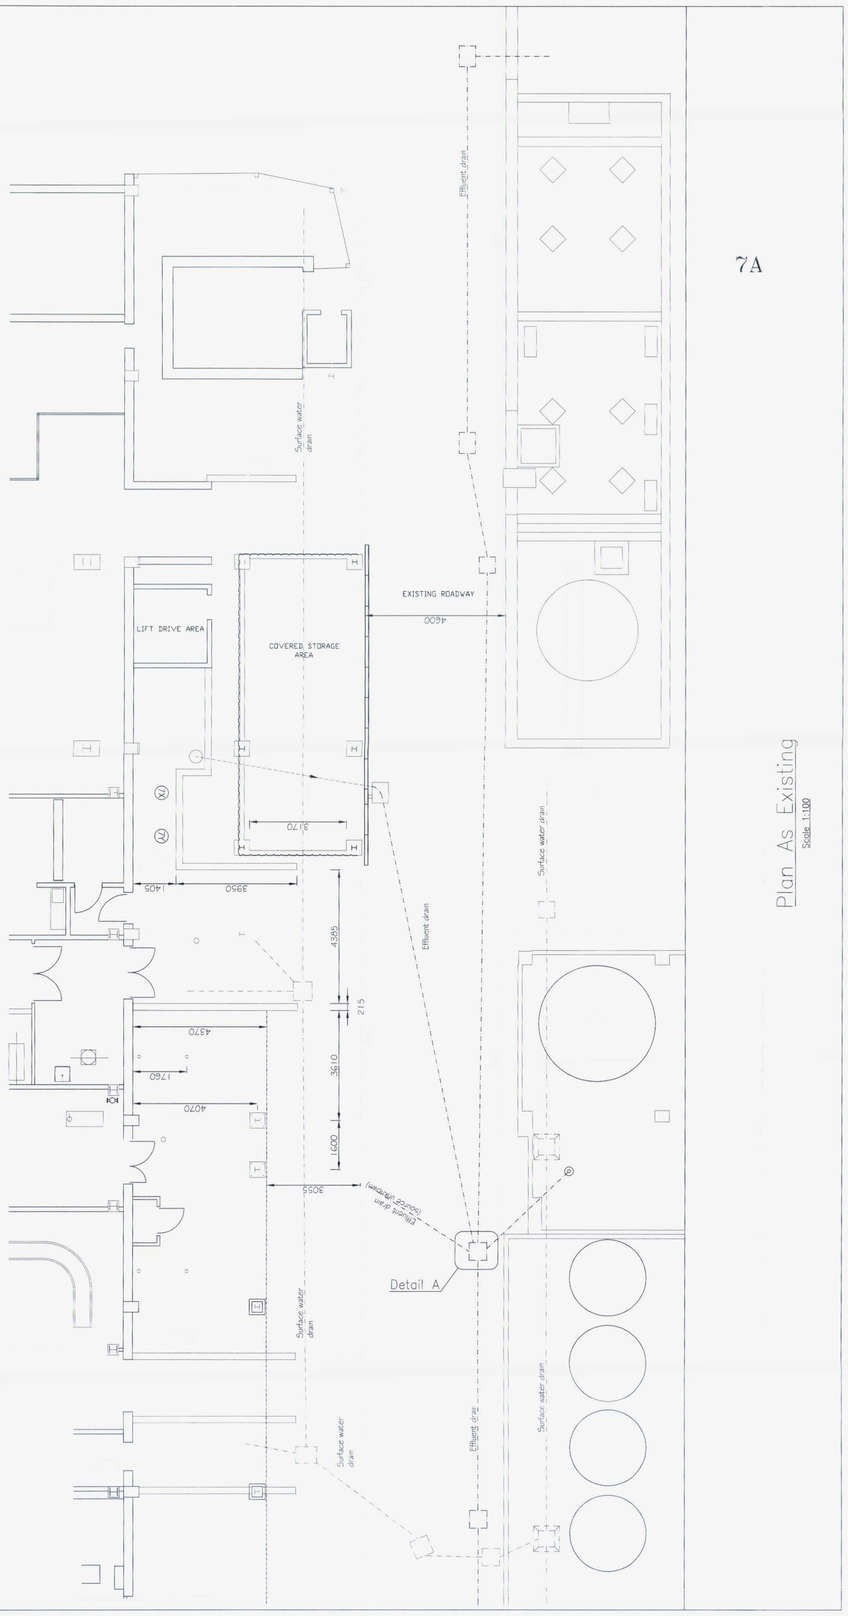


Plan As Existing
Scale 1:100

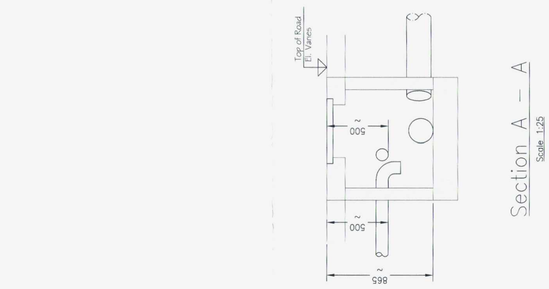

Section A – A
Scale 1:25

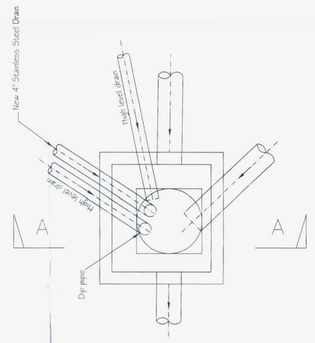

Detail A
Scale 1:25

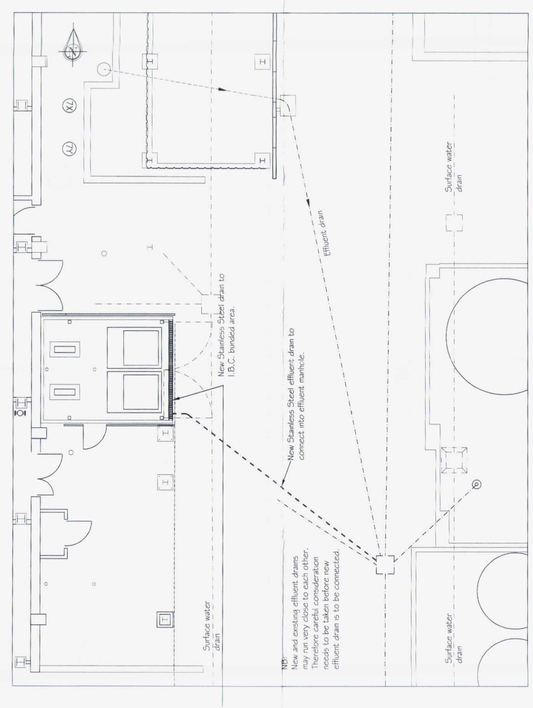

NB:
New and existing effluent drains may run very close to each other. The exact position of these drains needs to be taken before new effluent drain is to be connected.

Plan As Proposed
Scale 1:100