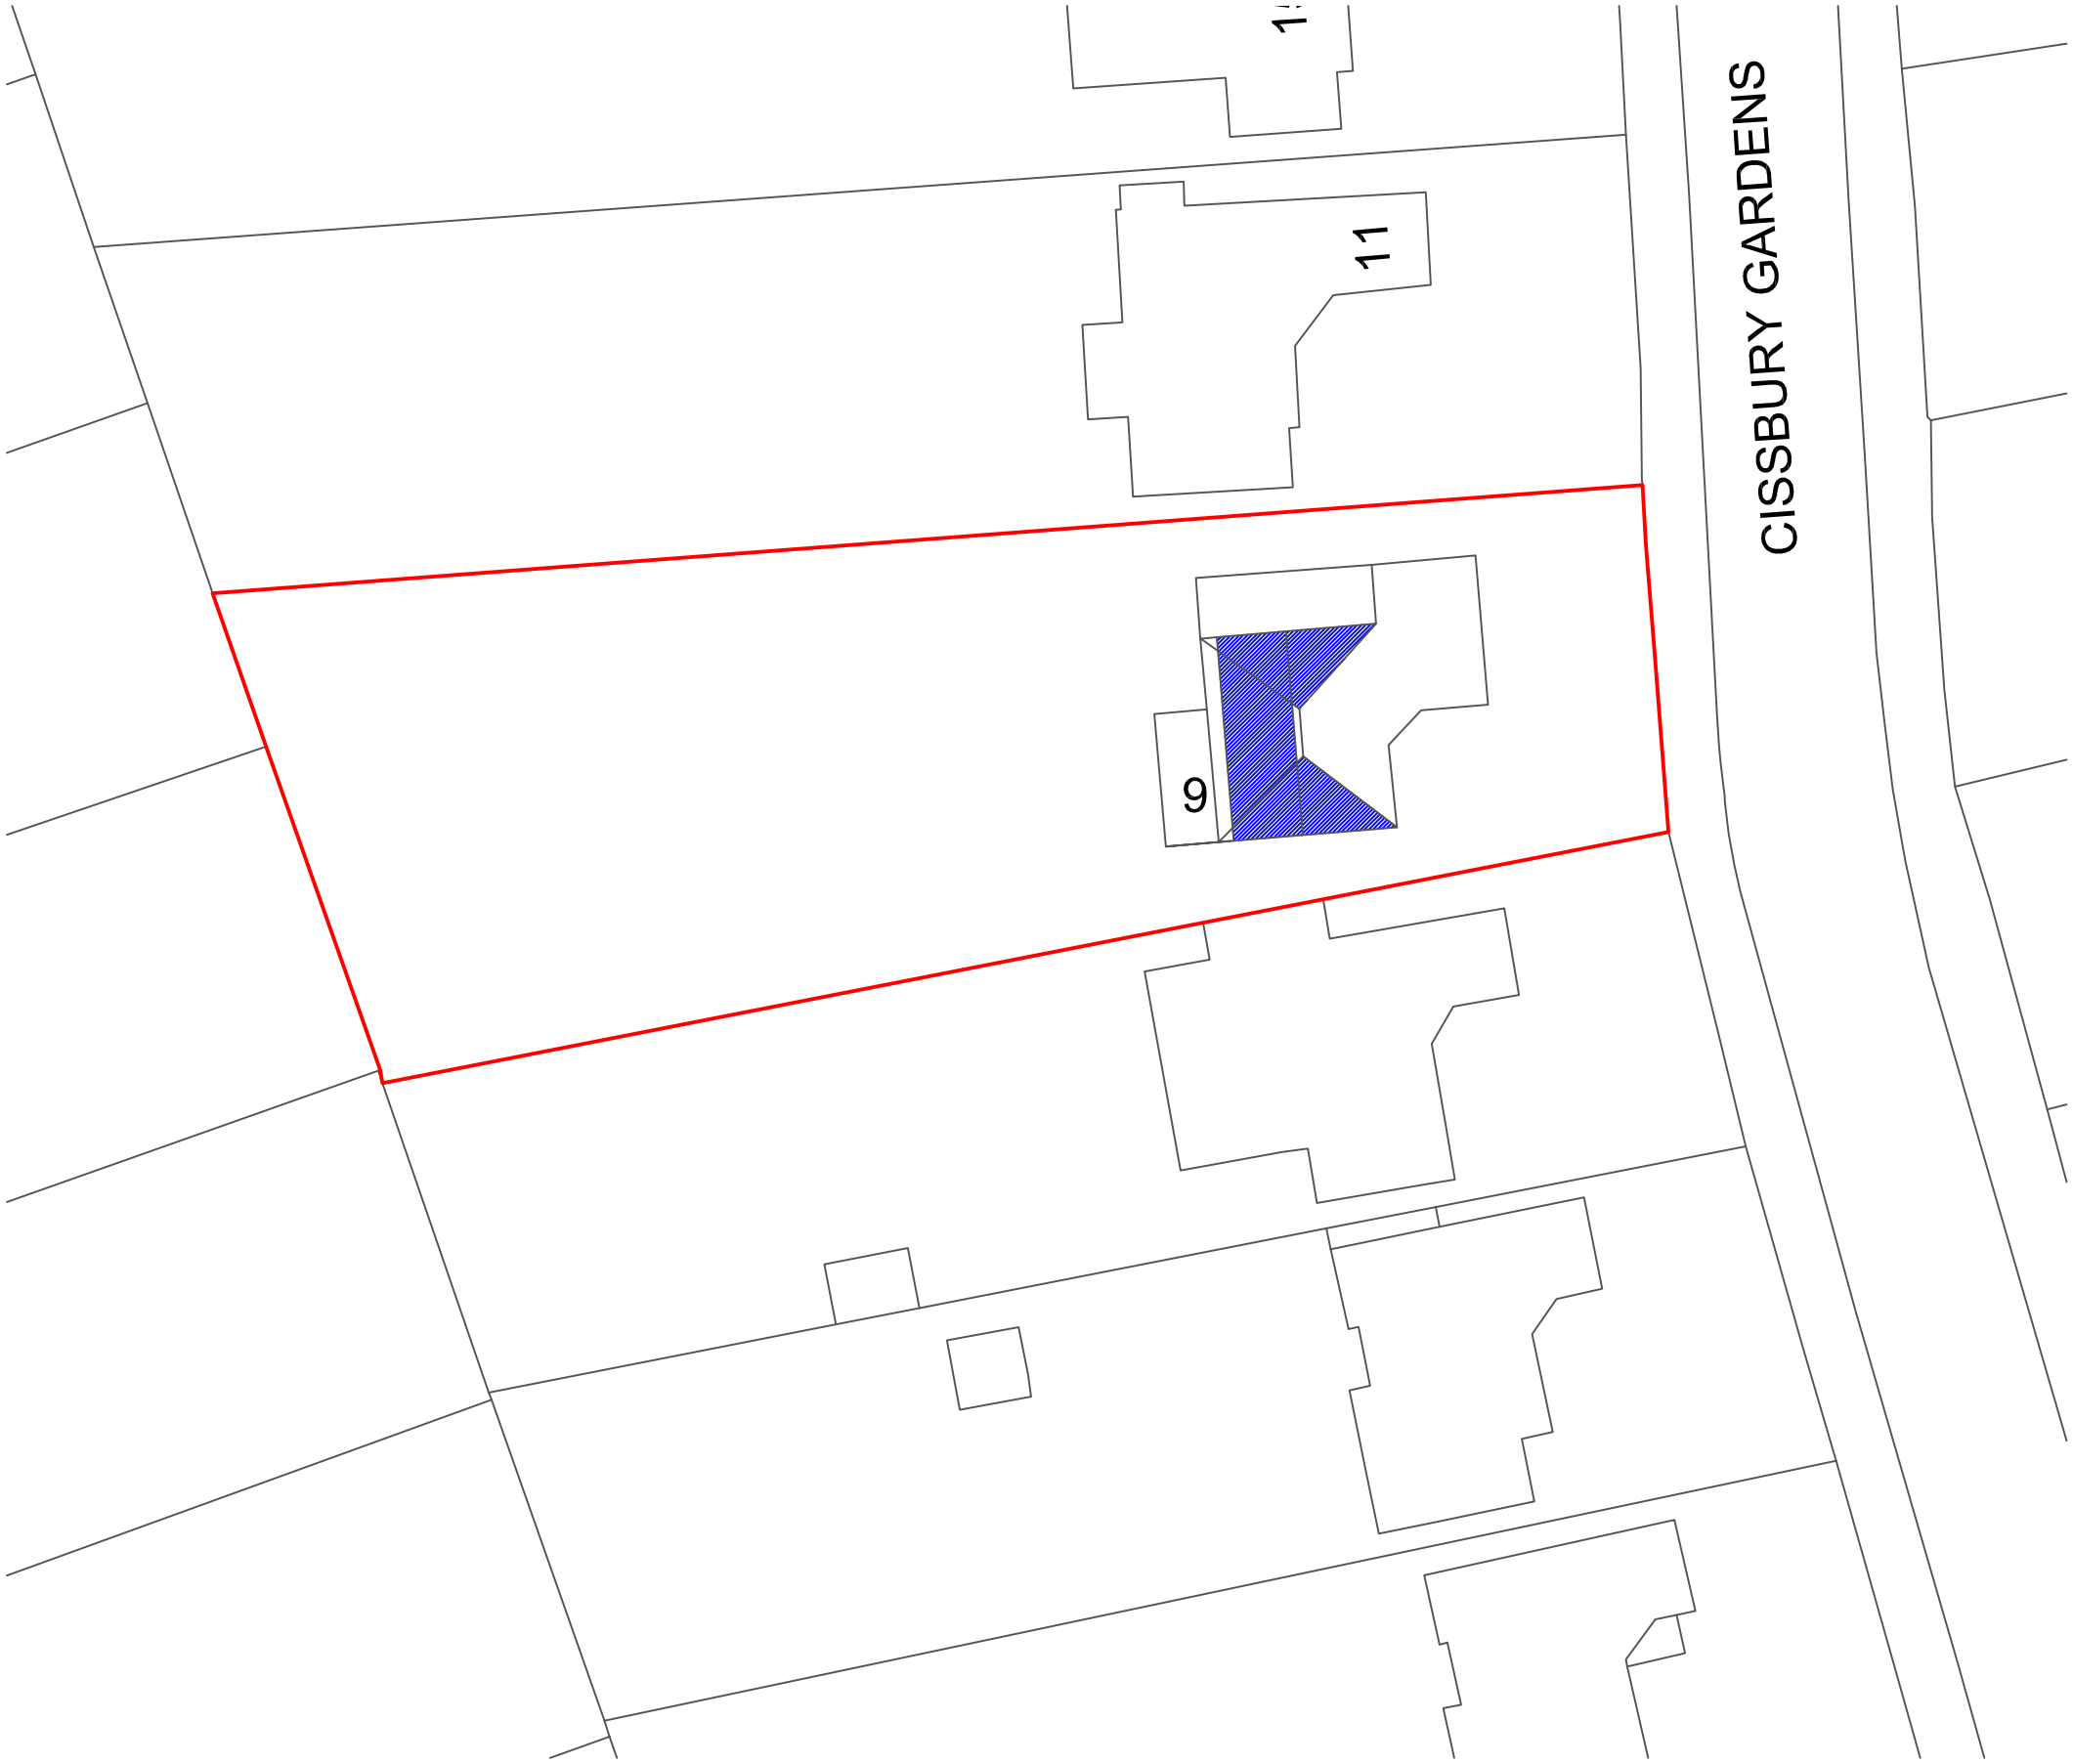

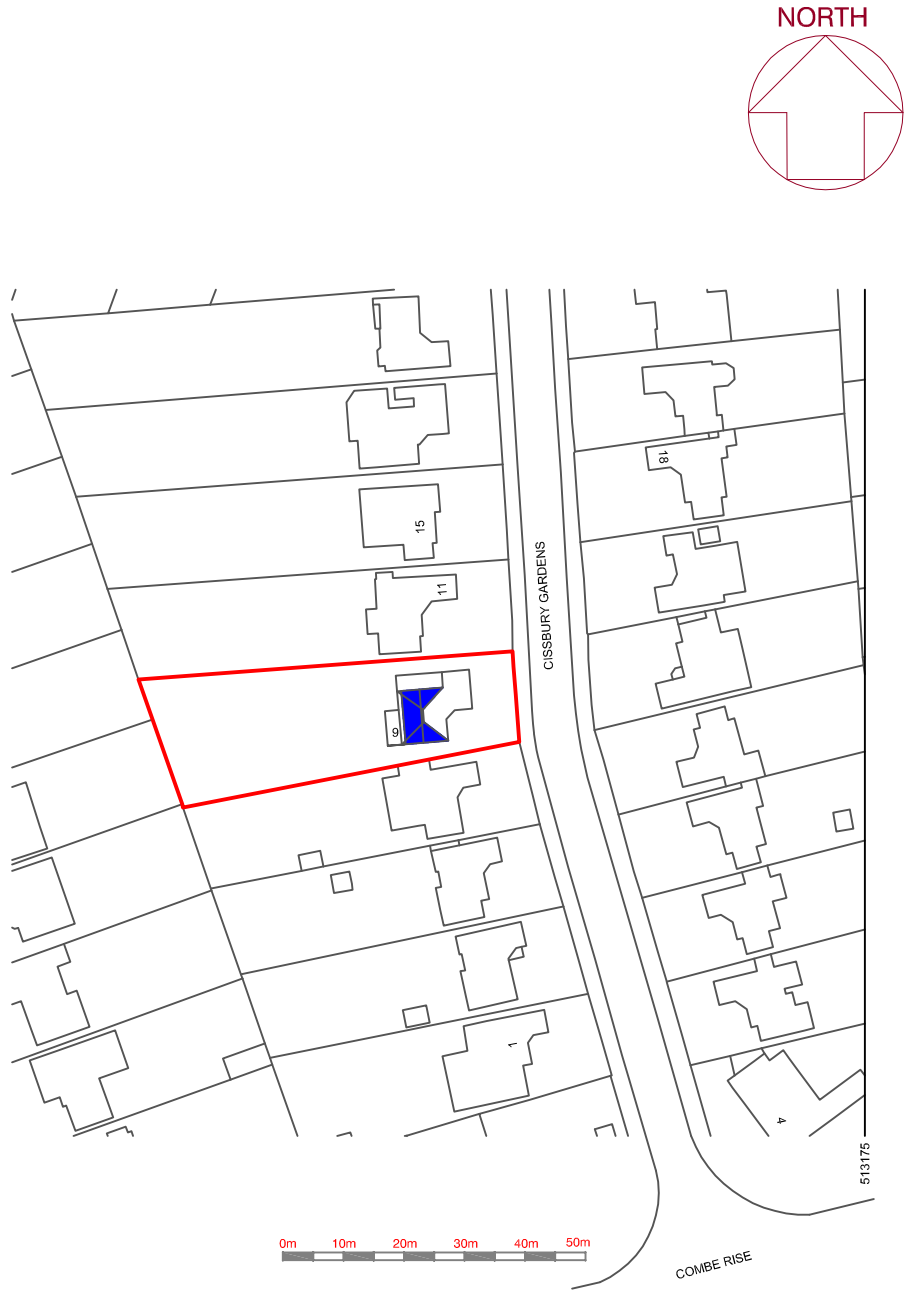

Client Name	JAMES COOK
Address	9 CISSBURY GARDENS, WORTHING
Project	PERMITTED DEVELOPMENT - LOFT
Drawing Title	SITE LOCATION AND BLOCK PLAN
Drawing Number	JC 02 A
Stage	PLANNING
Date	20.11.24
Scale	1:1250 1:200
Paper	A3
Rev	-