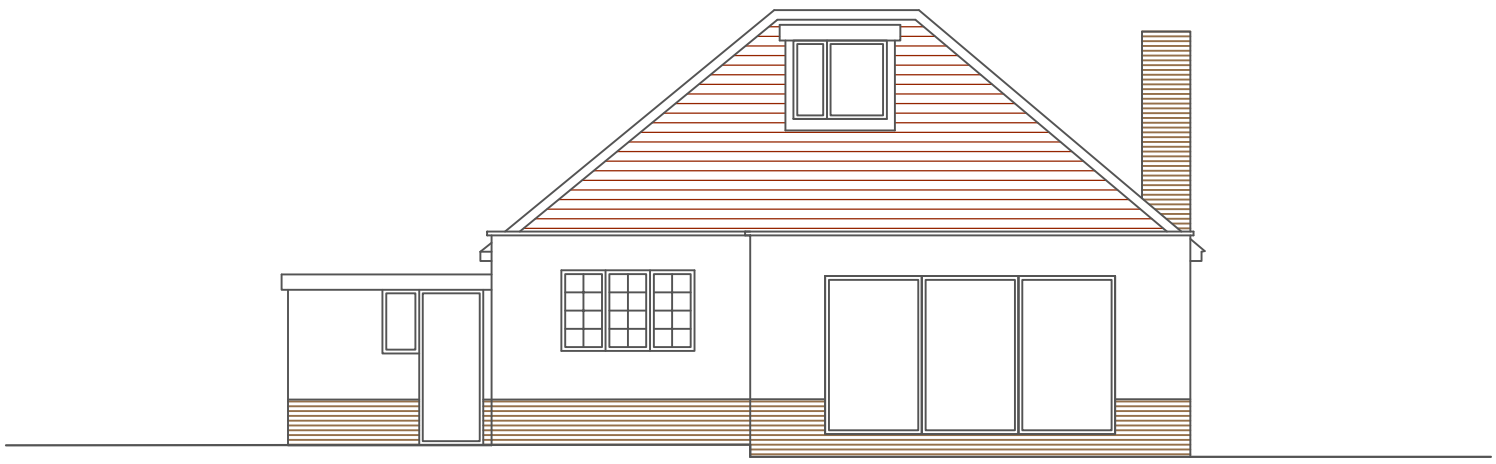

REAR ELEVATION (West)



SIDE ELEVATION (North)

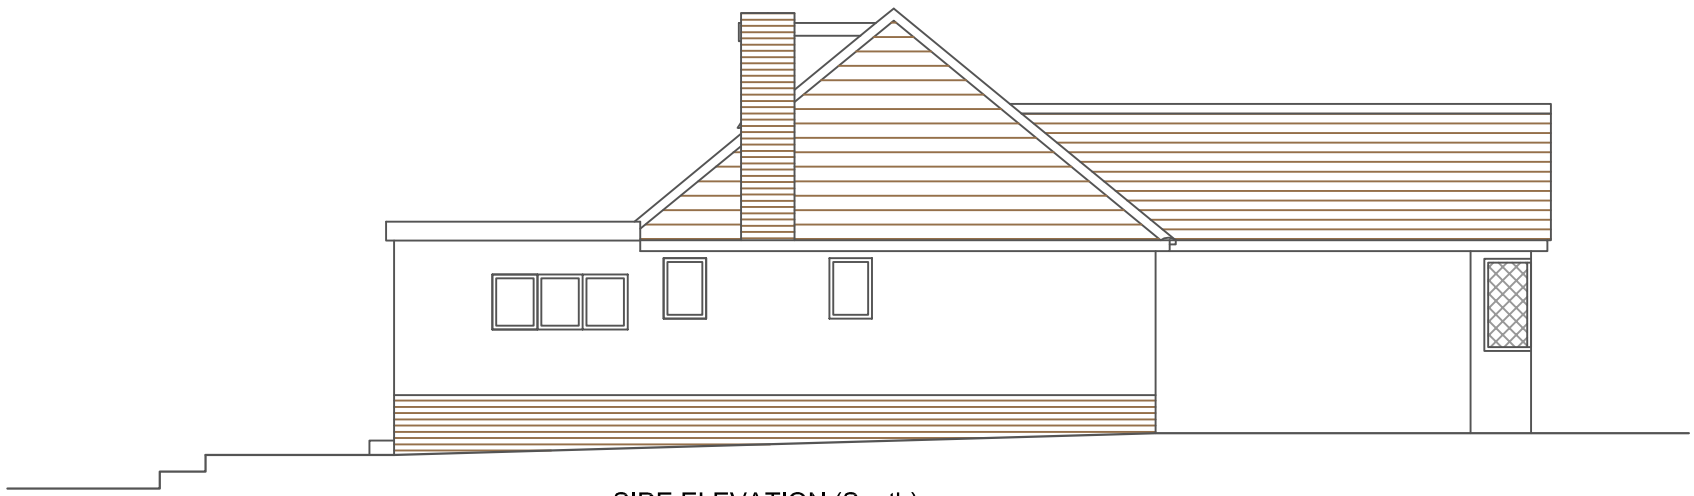

SIDE ELEVATION (South)

0m 1m 2m 3m 4m 5m 6m 7m 8m 9m 10m

Client Name
JAMES COOK

Address
9 CISSBURY GARDENS, WORTHING
BN14 0DX

Drawing Title
LOFT EXISTING ELEVATIONS

Drawing Number	Stage	Date
JC 14	PLANNING	02.10.24

Scale	Paper	Rev
1:100	A3	-

This drawing is copyright ownership of
Simon Mckay.