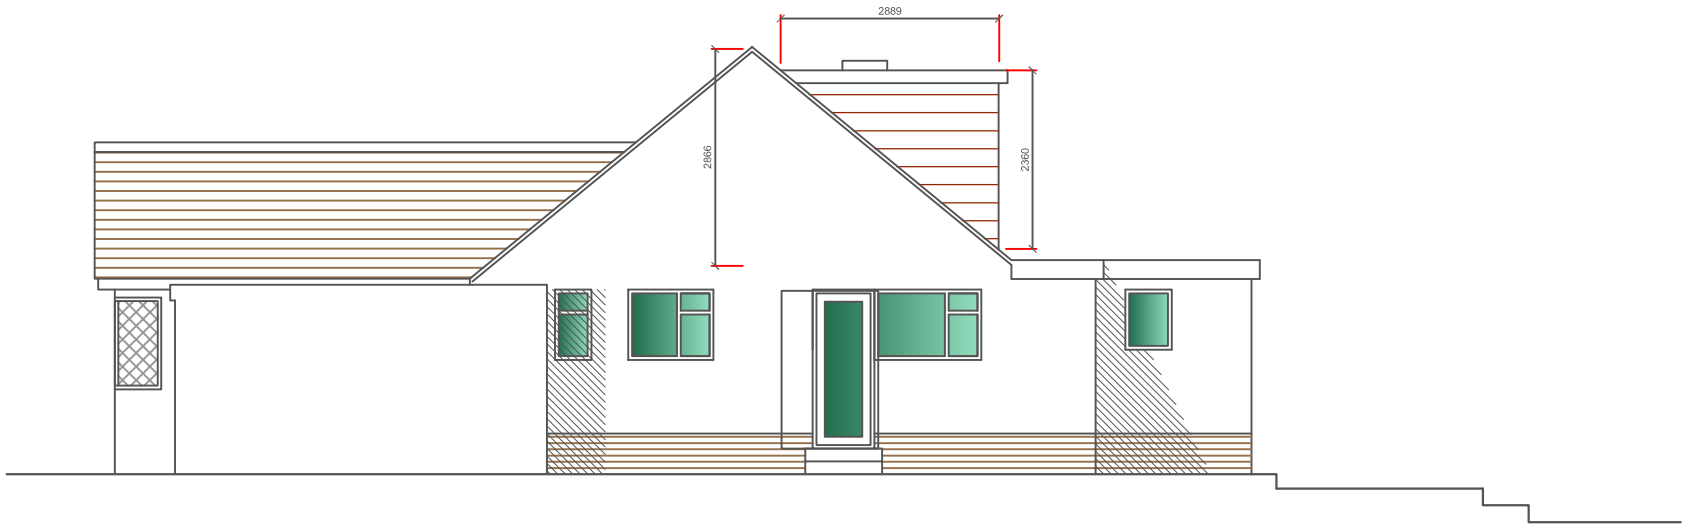

SIDE ELEVATION (North)



SIDE ELEVATION (North)

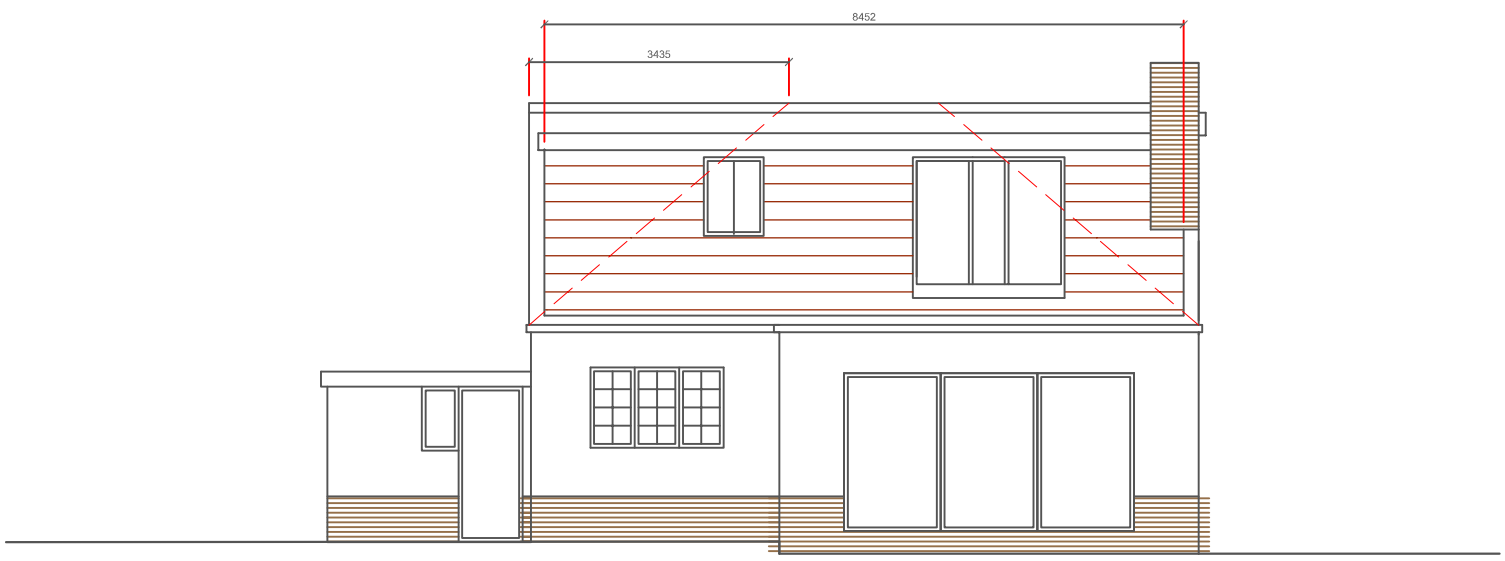

REAR ELEVATION (West)

Dormer $\frac{2.8 \times 2.3 \times 8.4}{2} = 28m3$

Hip to Gable $\frac{3.4 \times 2.8 \times 6.8}{6} = 10.7m3$

10.7 x 2 = 21.5m3

Total volume increase - 49.5m3

0m 1m 2m 3m 4m 5m 6m 7m 8m 9m 10m

Client Name: JAMES COOK

Address: 9 CISSBURY GARDENS, WORTHING BN14 0DX

Drawing Title: LOFT - Volume Increase

Drawing Number: JC 16

Stage: PLANNING

Date: 02.10.24

Scale: 1:100

Paper: A3

Rev: -

This drawing is copyright ownership of Simon Mckay.