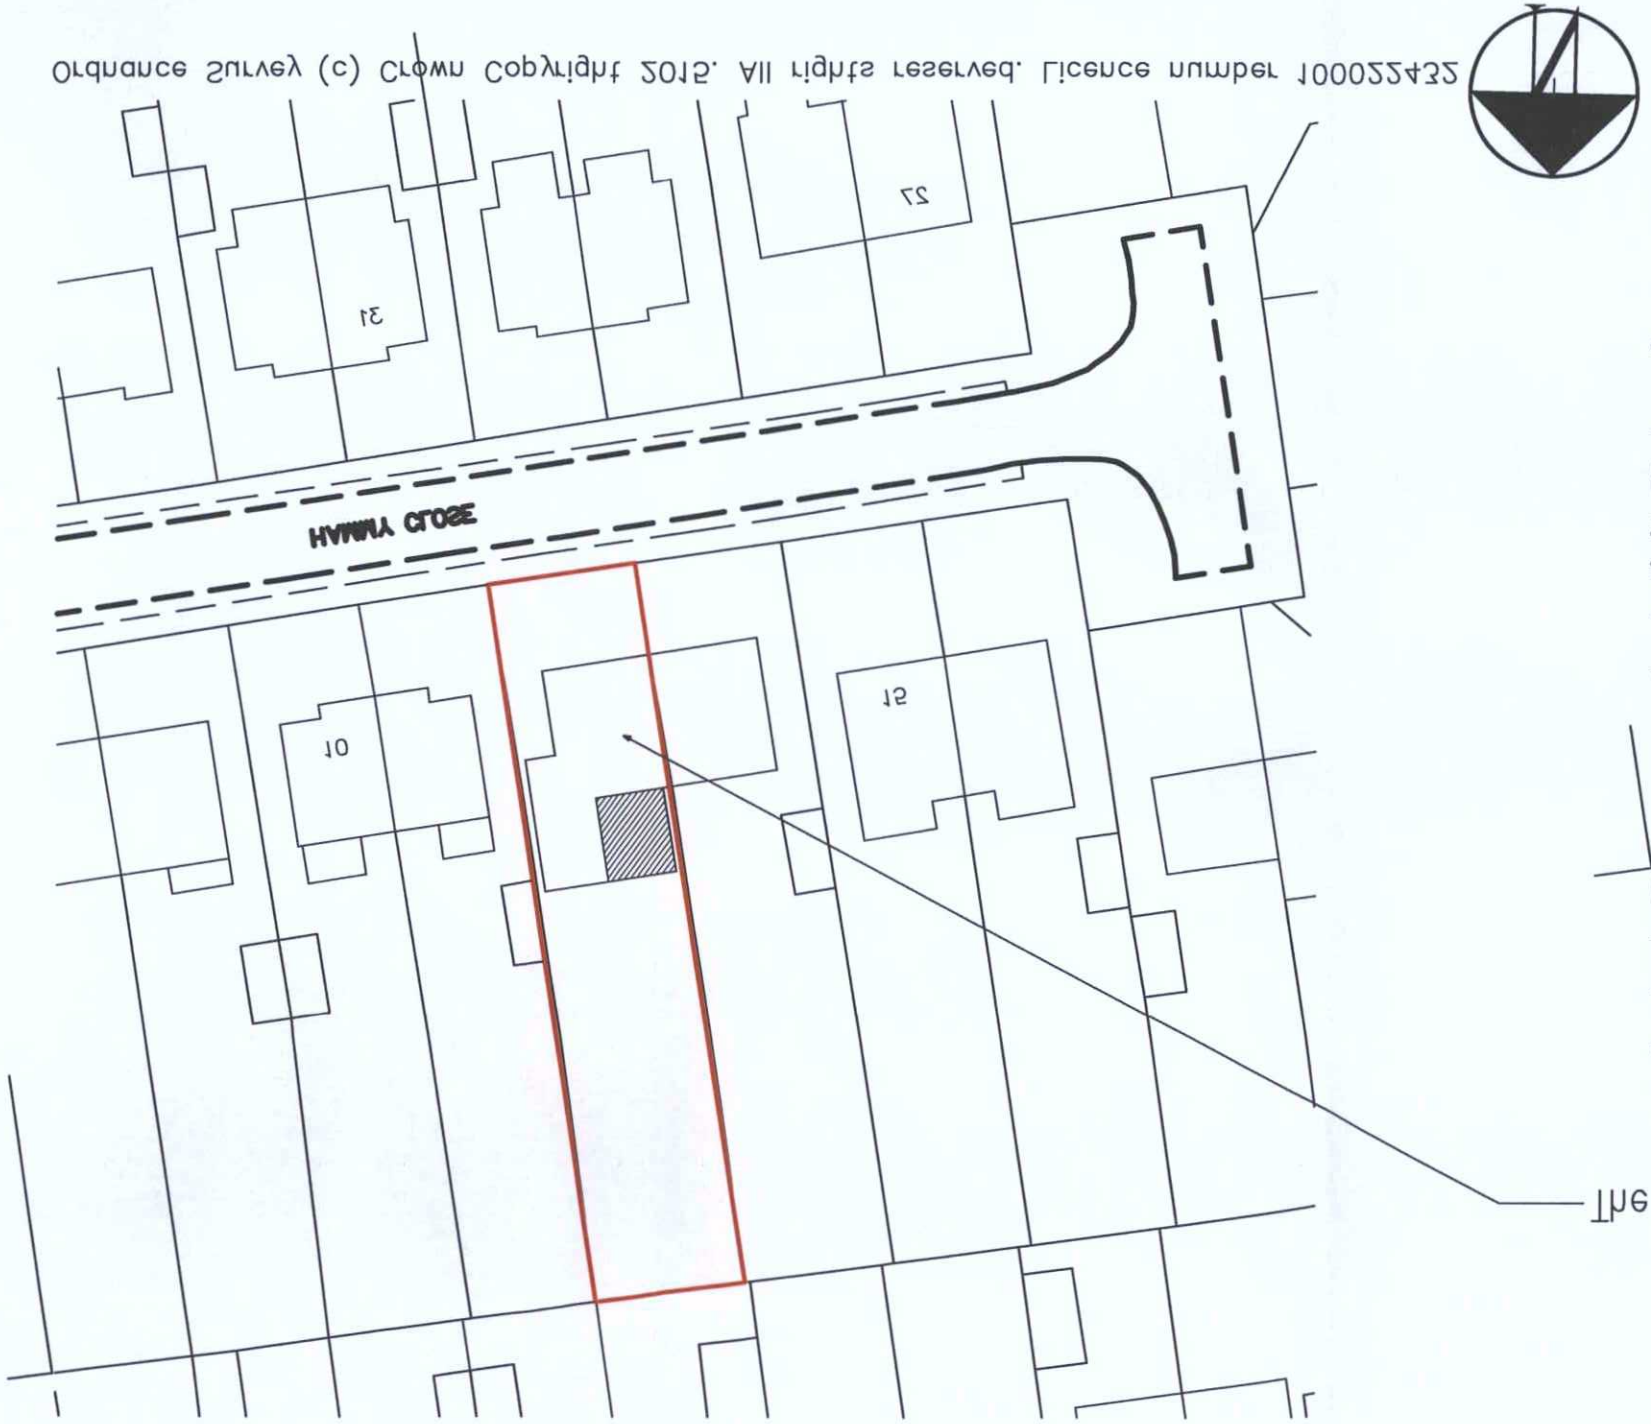

Ordnance Survey (c) Crown Copyright 2015. All rights reserved. Licence number 100022432

Location Plan

1:1250

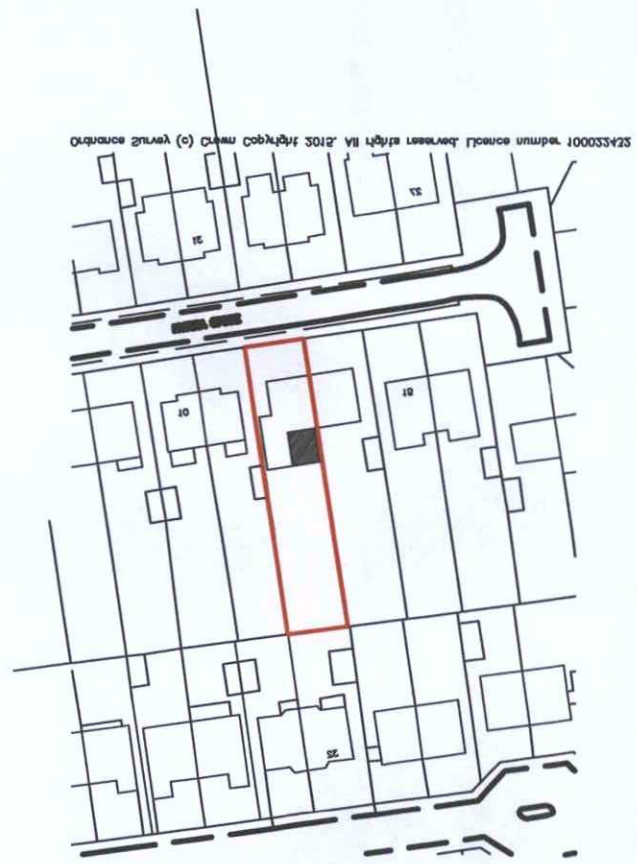

Ordnance Survey (c) Crown Copyright 2015. All rights reserved. Licence number 100022432

Block Plan

1:500

1:500 Scale Bar

10m 20m 30m 40m

1:1250 Scale Bar

10m 20m 30m 40m 50m

Copyright of:
RLA Planning & Building Consultants
16 Greenacres
Shoreham-By-Sea
BN43 5WY
Tel: 01273 467297
Fax: 01273 467297
Email: rex@rlapbc.co.uk

Project:
12 Hammy Close
Shoreham-By-Sea
West Sussex

Title:
Location & Block Plans

Client:
Mr & Mrs J. Coley

Scale:
1:1250, 1:500 @ A3

Date:

Drawn:

Drg. No. 15527-Loc

Rev'n

ADUR & WORTHING PLANNING SERVICES	
PLAN	AWDM/0211/15
DATE	12 FEB 2015
VALID	