
DO NOT SCALE FROM THIS DRAWING

1m 2m 3m 4m 5m 6m 7m 8m 9m 10m
1:50 Scale Bar


1m 2m 3m 4m 5m 6m 7m 8m 9m 10m
1:100 Scale Bar

ADUR & WORTHING
PLANNING SERVICES


PLAN	AWDM/0211/15
DATE VALID	12 FEB 2015

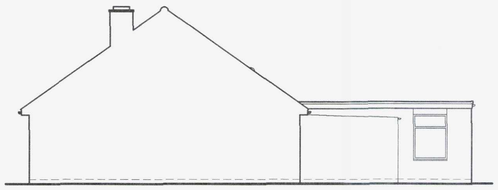


East Elevation

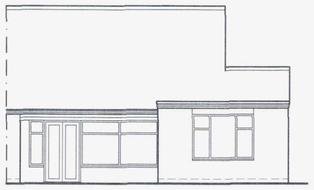

North Elevation

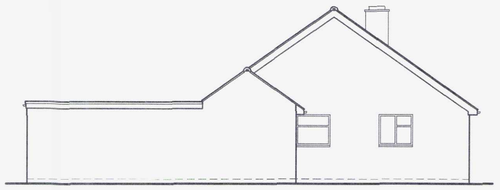

West Elevation

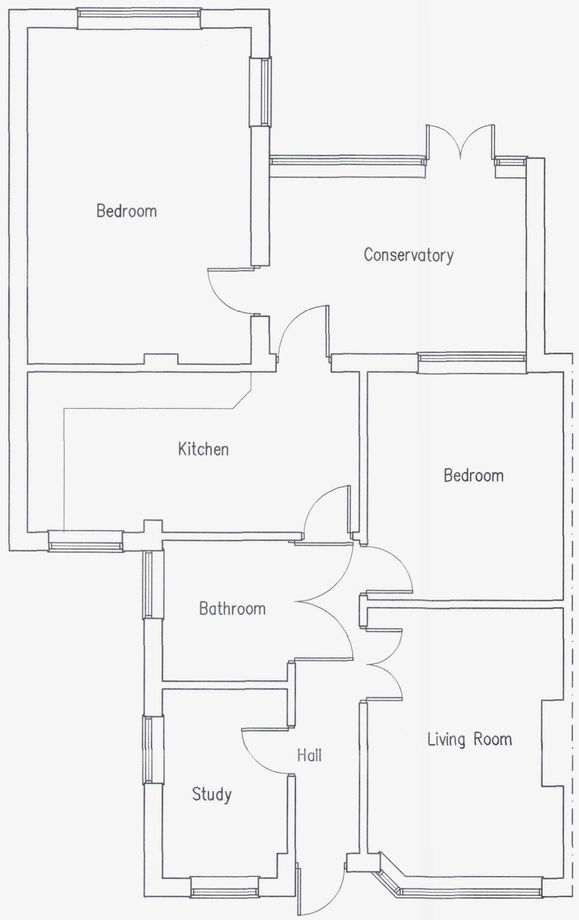

Ground Floor Plan

This drawing is for a Planning Application only and is not to be used for construction purposes

Proposed Rear Extension At: 12 Hammy Close, Shoreham-By-Sea, West Sussex

rja Planning & Building Consultants Ltd.
16 Greenacres
Shoreham-By-Sea
West Sussex
BN43 5WY
t/f: 01273 467297 mob: 07971 375739
e: rex@rjapbc.co.uk web: www.rjapbc.co.uk

Chartered Institute of Architectural Technologists

PROJECT: 12 Hammy Close, Shoreham-By-Sea, West Sussex		
DRAWING TITLE: Existing Floor Plans & Elevations		
CLIENT: Mr & Mrs J. Coley	DWG NO: 15527-01	REVISION:
SCALE: 1:50, 1:100 @ A1	DATE: 09.02.15	DRAWN: rex