Proposed materials to Annexe:
White Render to all elevations
roof tiles to false pitch to match main house
Upvc fascia, and rainwater goods
Upvc white windows to match main house

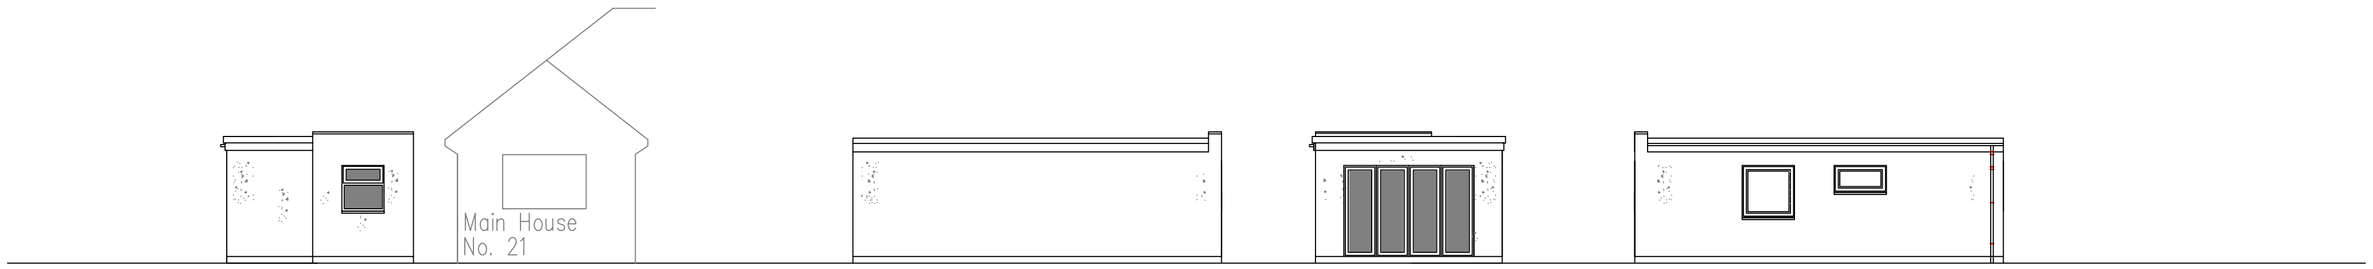

3 South Facing (Front) Elevation
1m 2m 3m 4m 5m 6m 7m 8m 9m 10m
1:100 Scale Bar

4 West Facing (Side) Elevation
1m 2m 3m 4m 5m 6m 7m 8m 9m 10m
1:100 Scale Bar

5 East Facing Rear Elevation
1m 2m 3m 4m 5m 6m 7m 8m 9m 10m
1:100 Scale Bar

6 East Facing Side Elevation
1m 2m 3m 4m 5m 6m 7m 8m 9m 10m
1:100 Scale Bar

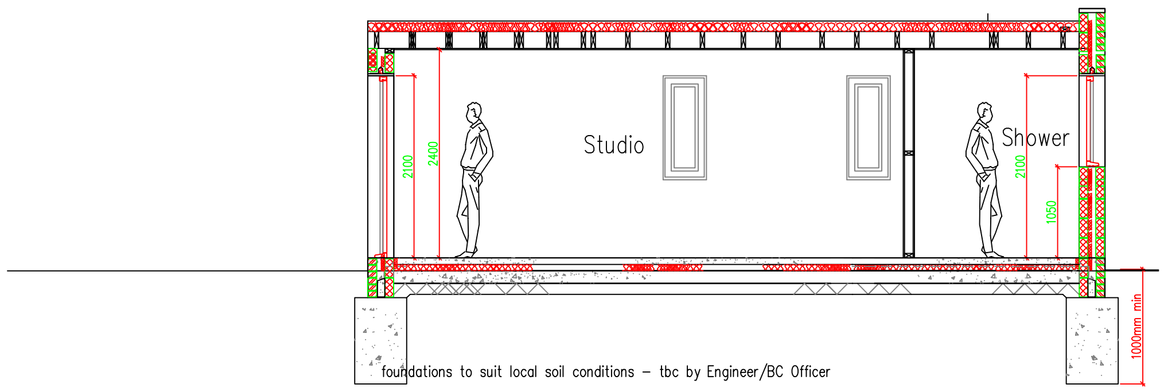

7 Section AA
1:50 Scale Bar
1m 2m 3m 4m 5m 6m 7m 8m 9m 10m

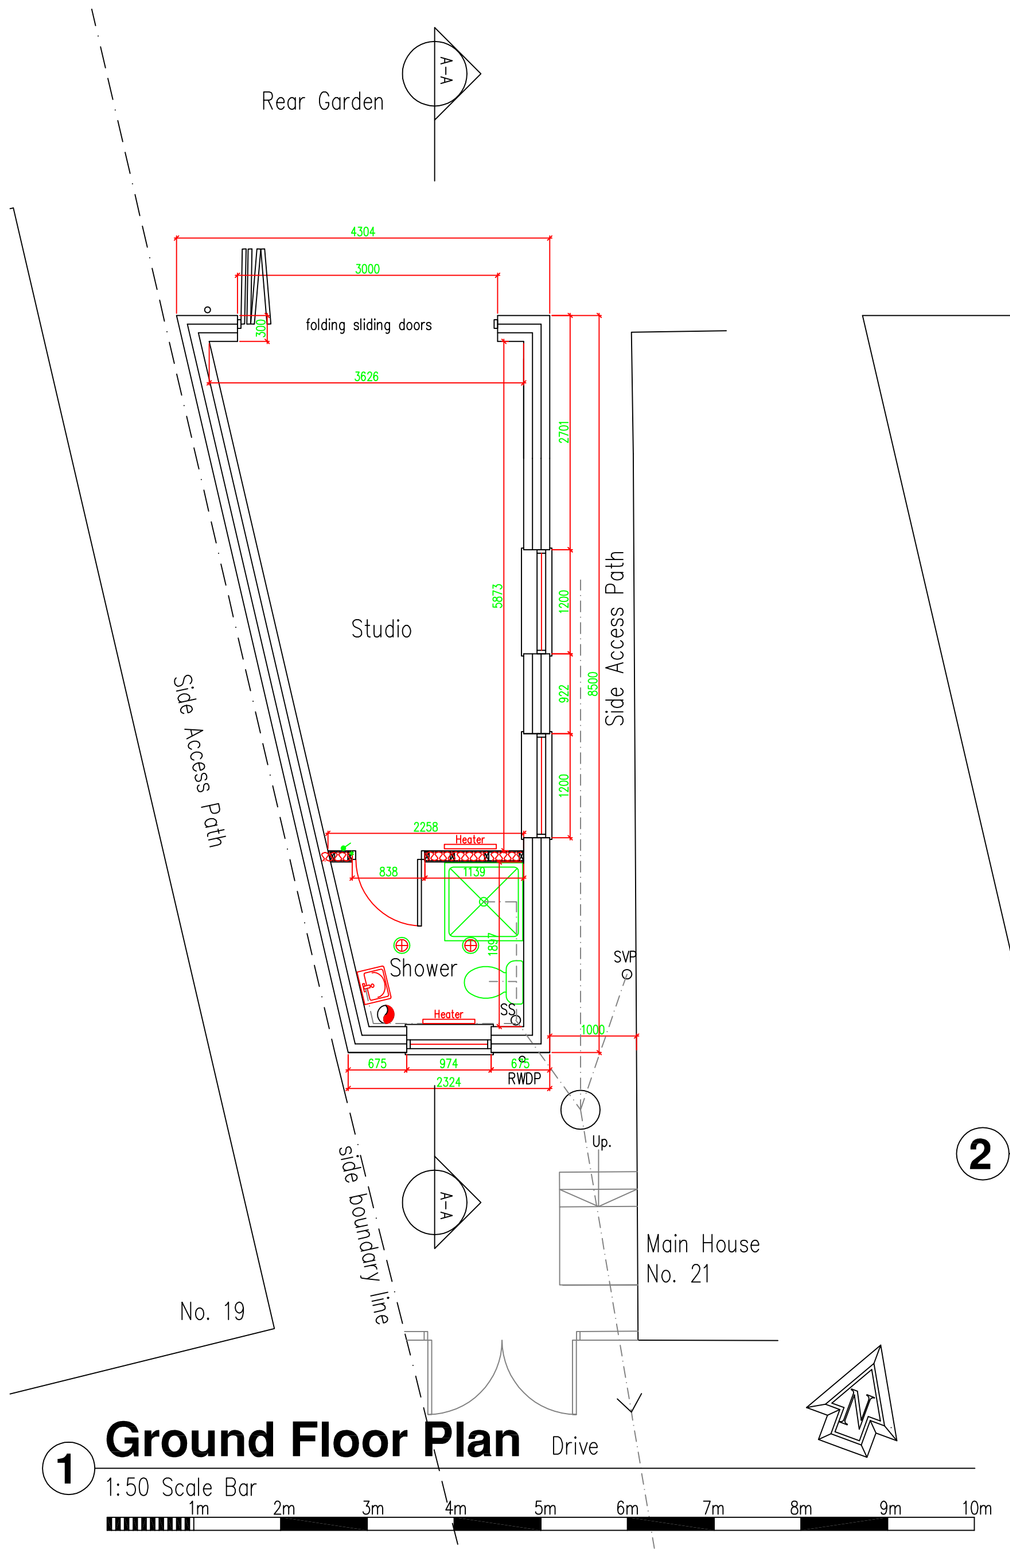

1 Ground Floor Plan
1:50 Scale Bar
1m 2m 3m 4m 5m 6m 7m 8m 9m 10m

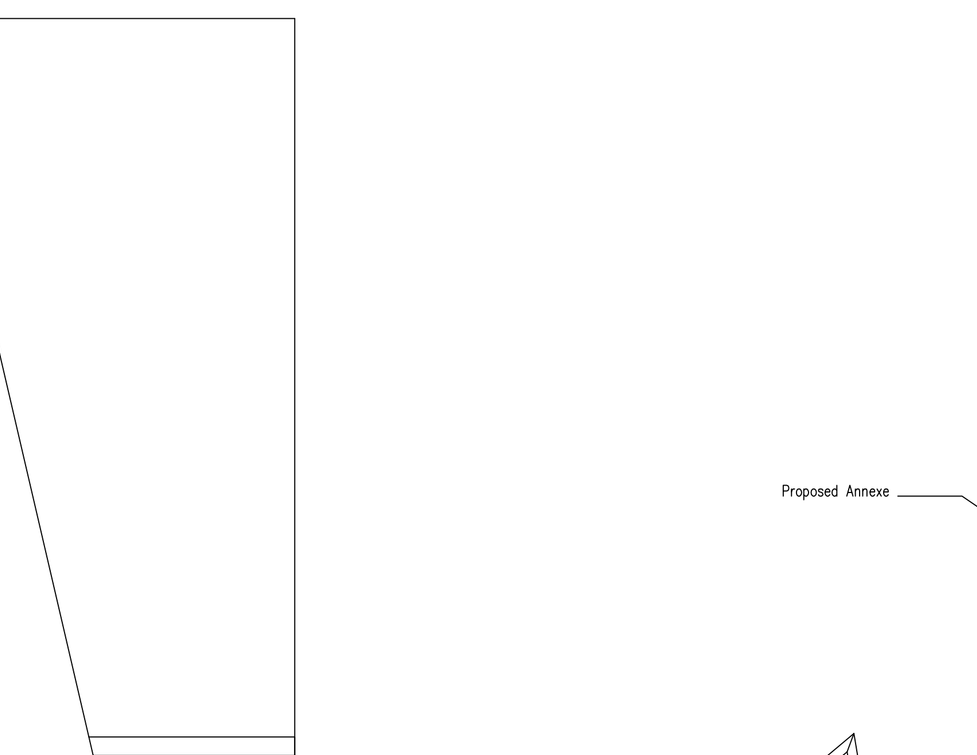

2 Roof Plan
1:50 Scale Bar
1m 2m 3m 4m 5m 6m 7m 8m 9m 10m

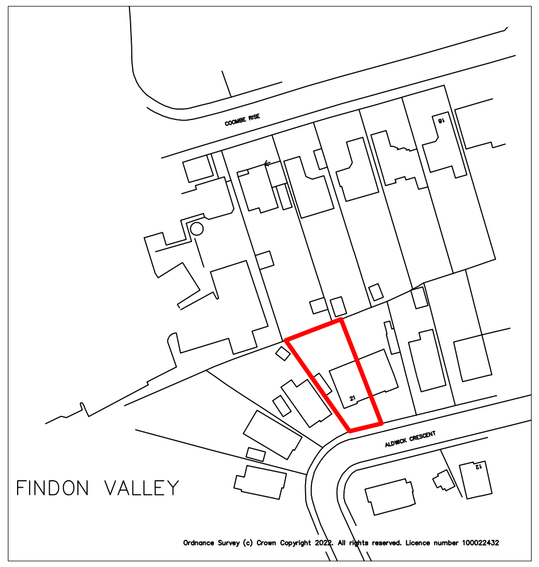

Location PLAN 1:1250 as Existing
10m 20m 30m 40m 50m
1:1250 Scale Bar



BLOCK PLAN 1:500 as Proposed
10m 20m 30m 40m
1:500 Scale Bar

DO NOT SCALE FROM THIS DRAWING EXCEPT FOR PLANNING AS PHOTOCOPIES WILL BE SUBJECT TO DISTORTION
DRAWINGS TO BE READ IN CONJUCTION WITH ALL OTHER ARCHITECT'S & STRUCTURAL ENGINEER'S CONTRACT DRAWINGS & SPECIFICATIONS.
ANY DISCREPANCIES MUST BE BROUGHT TO THE ATTENTION OF THE ARCHITECT IMMEDIATELY.
THE CONTRACTOR MUST VERIFY ALL DIMENSIONS BY SITE MEASUREMENT BEFORE ORDERING MATERIALS OR MANUFACTURING COMPONENTS.
SUBSTITUTE MATERIALS & PRODUCTS TO THOSE NAMED WILL BE ACCEPTABLE IF PROVEN TO BE OF EQUAL OR HIGHER PERFORMANCE AND NOT IN CONFLICT WITH OTHER ELEMENTS.

Project:
Proposed Annexe
At:
21 Aldwick Crescent
Findon Valley
Worthing, West Sussex
BN14 0AR

Drawing title:
Plans & Elevations As Existing

Client:
Amelia

© Copyright of:
Architectural & Planning Services
7 Erringham Rd
Shoreham By Sea
West Sussex
BN43 5NQ
BJW
01273 441009
07856899101
e-mail: benw@bjwarchitectural.co.uk
website: bjwarchitectural.co.uk

Scale:	Paper size
1:50 1:100	A1
Date: 10.1.2022	Drawn: BJW
Drg. No. 01	Rev'n C

Note: All dimensions to be checked on site.